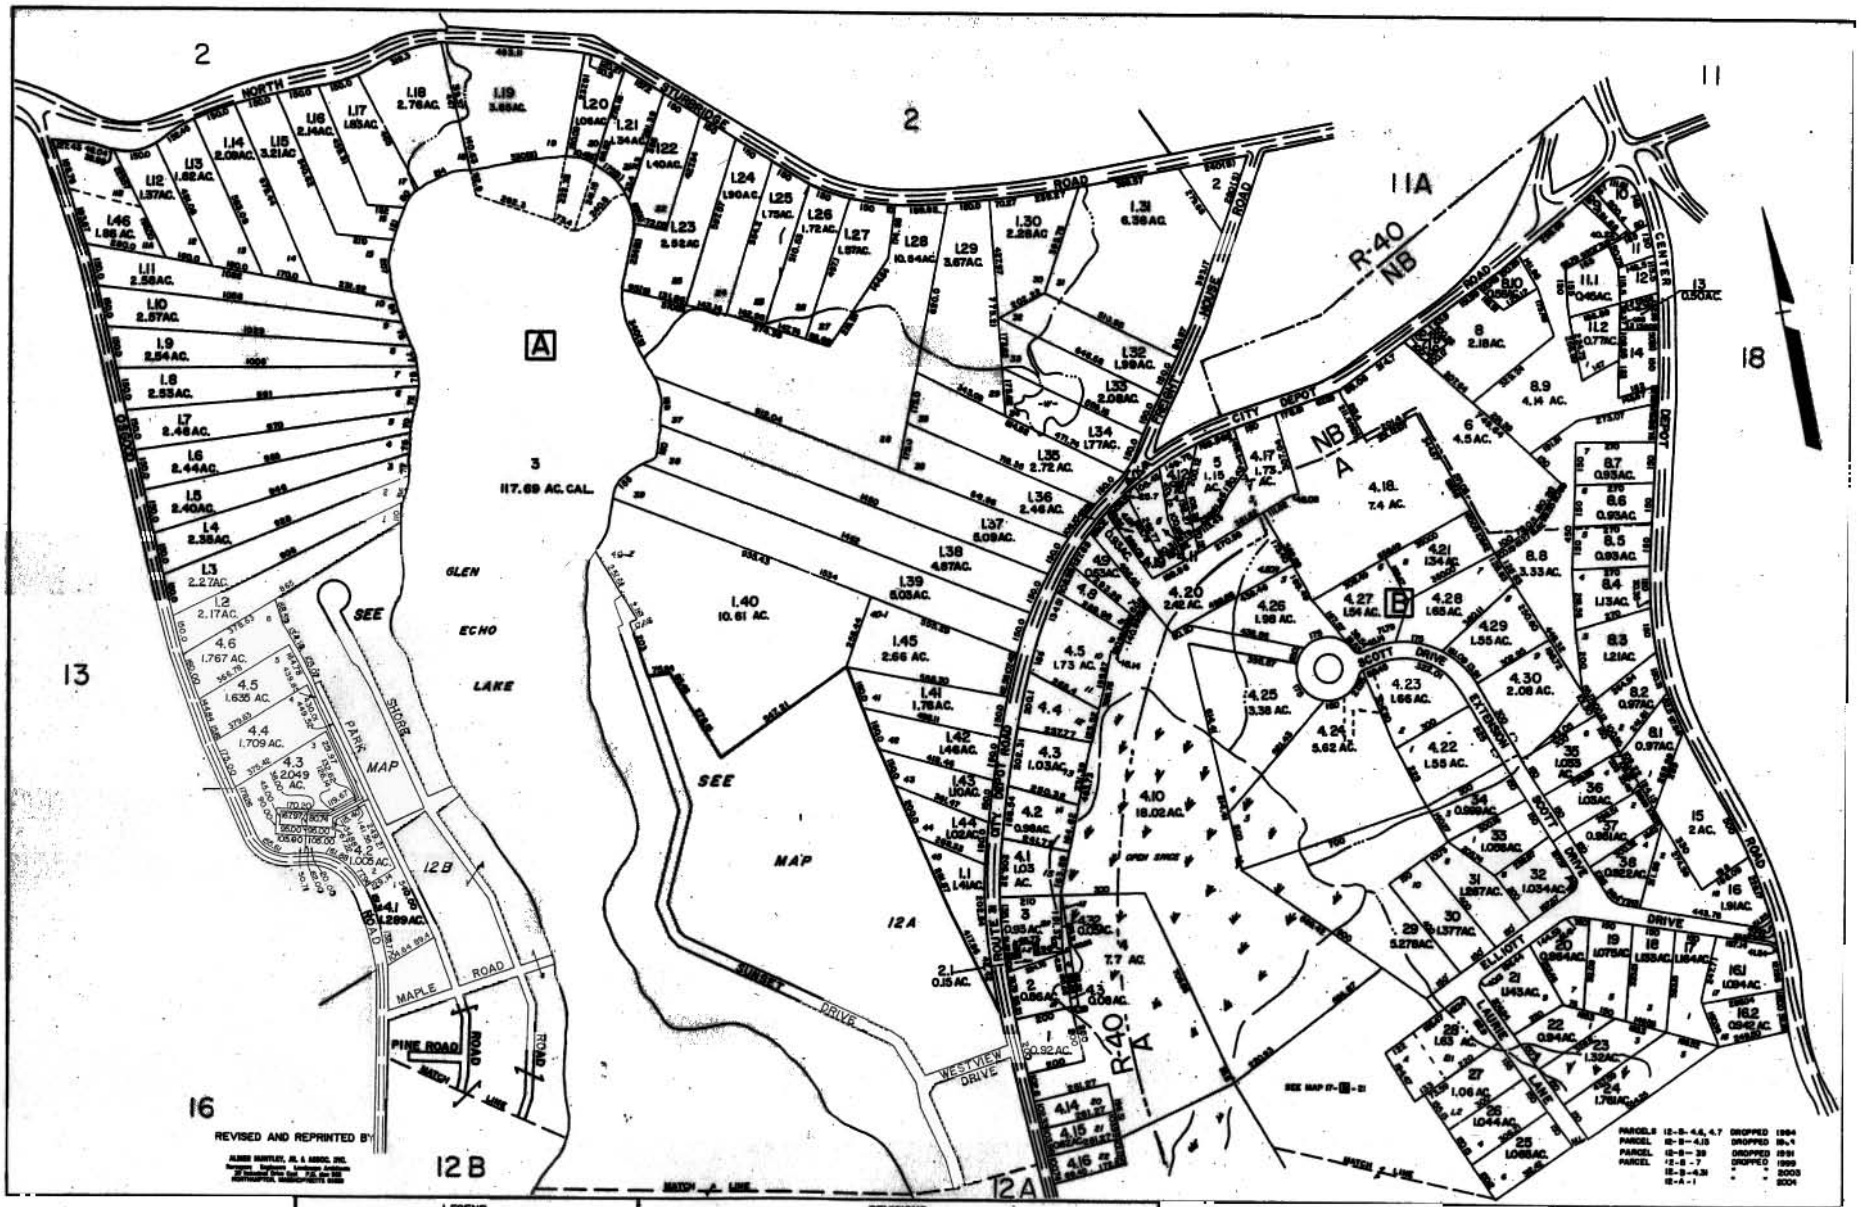

FOR TAX PURPOSES ONLY

NOT TO BE USED FOR CONVEYANCE

PREPARED BY

GENERAL MAPPING INC.

Youngstown, Pa. 15697

LEGEND

REVISIONS					
1	GENERAL MAPPING INC. 12-31-73	11	CARTOGRAPHIC ASSOCIATES, INC.	17	
2	GENERAL MAPPING INC. 12-31-76	12	12-23 THRU 1-92	18	
3	GENERAL MAPPING INC. 12-31-77	13	HARTLEY ASSOCIATES, INC. 12-31-92	19	
4	GENERAL MAPPING INC. 12-31-78	14	CALVERT ENGINEERING 2 COL.	20	
5	GENERAL MAPPING INC. 12-31-79	15		21	
6	GENERAL MAPPING INC. 12-31-80	16		22	
7	GENERAL MAPPING INC. 12-31-81	17		23	

TOWN OF CHARLTON

BOARD OF ASSESSORS

CHARLTON, MASS.

Drawing information on this map is for general reference purposes only. It is based on adopted Town of Charlton Zoning Map for zoned boundary determination.

MAP NO. 12

DATE, AERIAL PHOTOGRAPHY 4-7-73 DATE, MAP 7-31-74