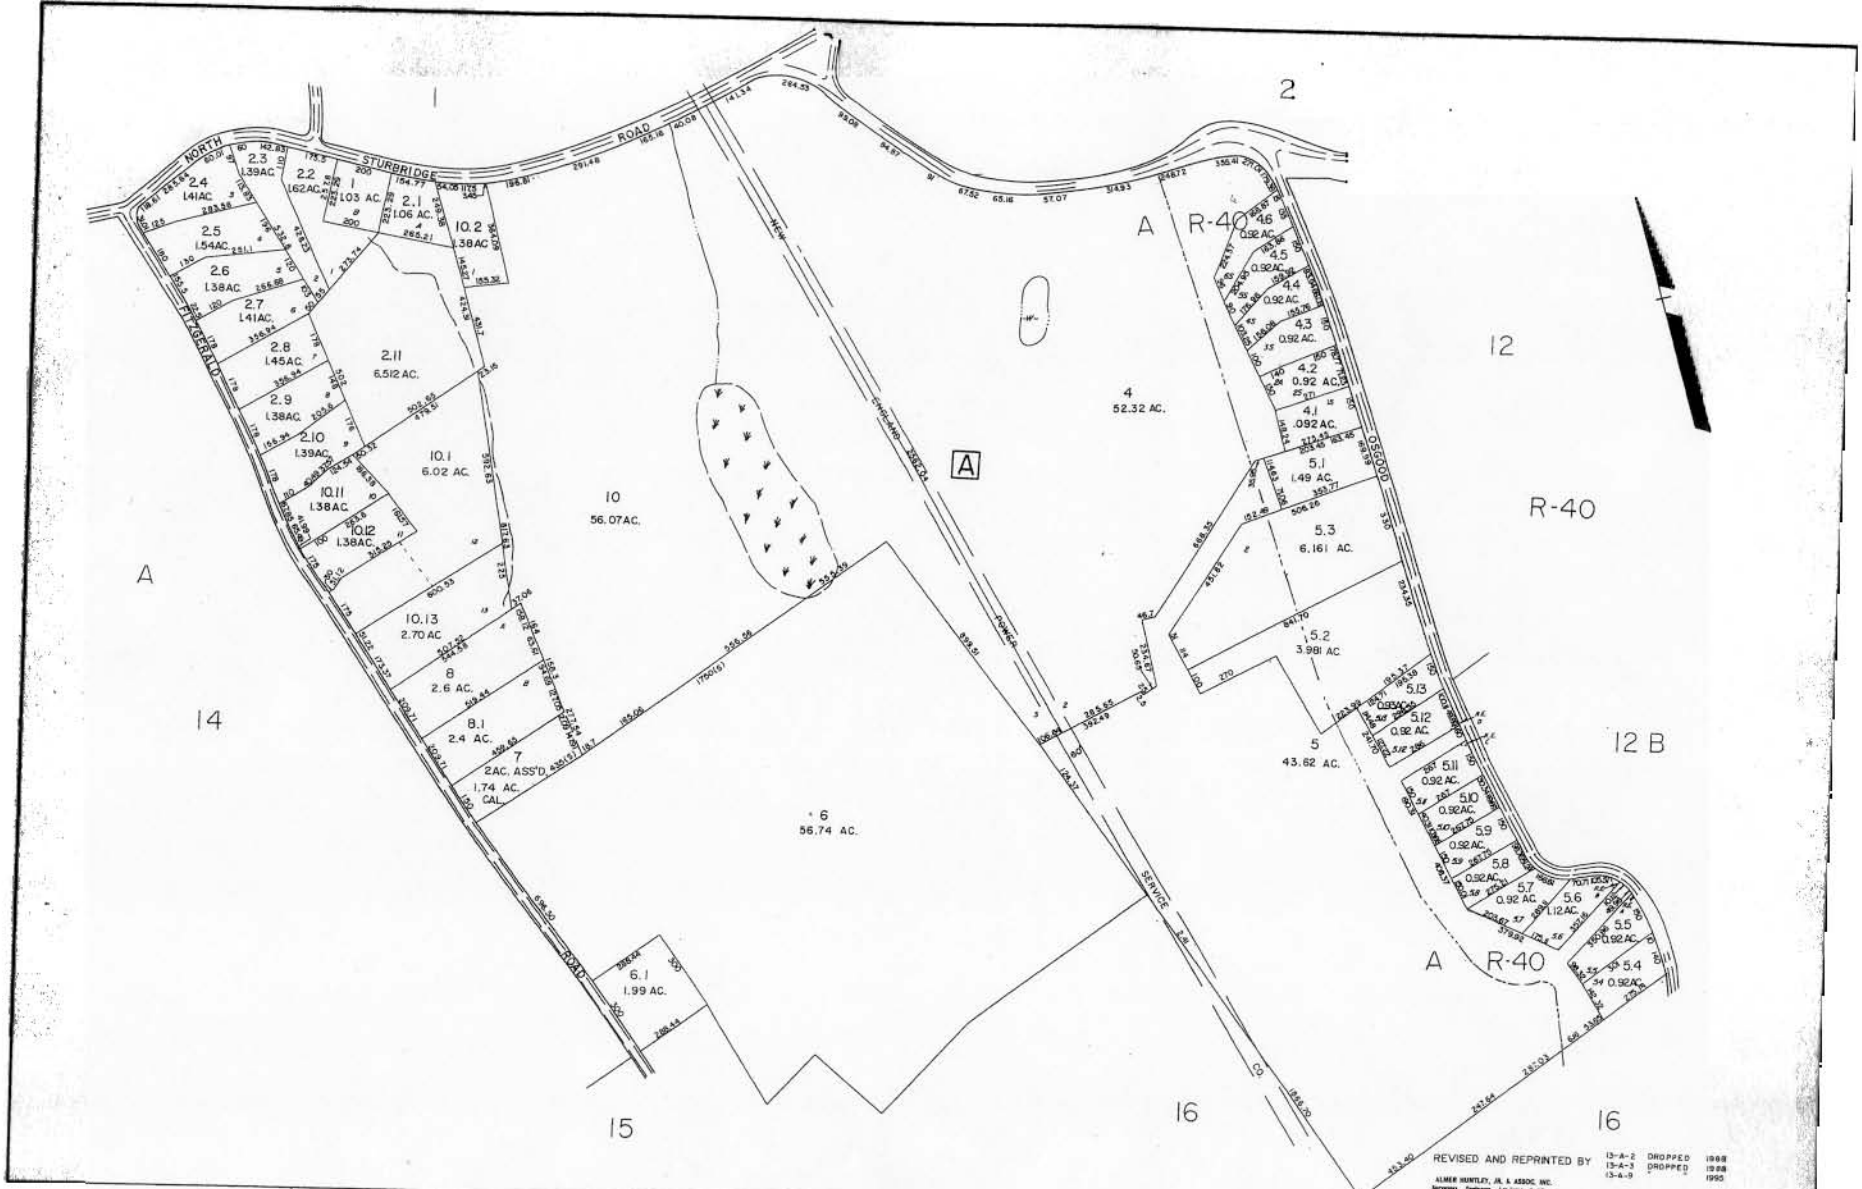

REVISED AND REPRINTED BY

13-A-2	DROPPED	1988
13-A-3	DROPPED	1988
13-A-9	" "	1995

ALMER HUNTLEY, JR. & ASSOC. INC.
Surveyors Engineers Litigation Services
39 Industrial Drive East P.O. Box 769
NORTHAMPTON, MASSACHUSETTS 01060

FOR TAX PURPOSES ONLY

NOT TO BE USED FOR CONVEYANCE

PREPARED BY

GENERAL MAPPING INC.

TOGETHER WITH

LEGEND

PROPERTY LINE	
ORIGINAL LOT LINE	
EDGE OF PAVEMENT OR ROADWAY	
RAILROAD	
RIGHT-OF-WAY	
TOWN LINE	
COUNTY LINE	
STREAM	
PARCEL NUMBER	2.2
BOILER DIMENSION	5
NEW BLOCK NUMBER	⊕
NEW LOT NUMBER	18
BLOCK LETTER	A

REVISIONS

1	GENERAL MAPPING INC. 12-31-75	8	CARTOGRAPHIC ASSOCIATES, INC.	17	
2	GENERAL MAPPING INC. 12-31-76	10	12-83 THRU 1-92	18	
3	GENERAL MAPPING INC.12-31-77	11	HUNTLEY ASSOCIATES, INC. 12-31-92	19	
4	GENERAL MAPPING INC. 12-31-78	12	HUNTLEY ASSOCIATES, INC. 12-31-93	20	
5	GENERAL MAPPING INC. 12-31-79	13	JALBERT ENGINEERING 3/05	21	
6	GENERAL MAPPING INC. 12-31-80	14		22	
7		15		23	

TOWN OF CHARLTON

BOARD OF ASSESSORS

Zoning information on this map is for general reference purposes only. Please refer to the legally-adopted Town of Charlton Zoning Map for exact boundary determination.

MAP NO. 13