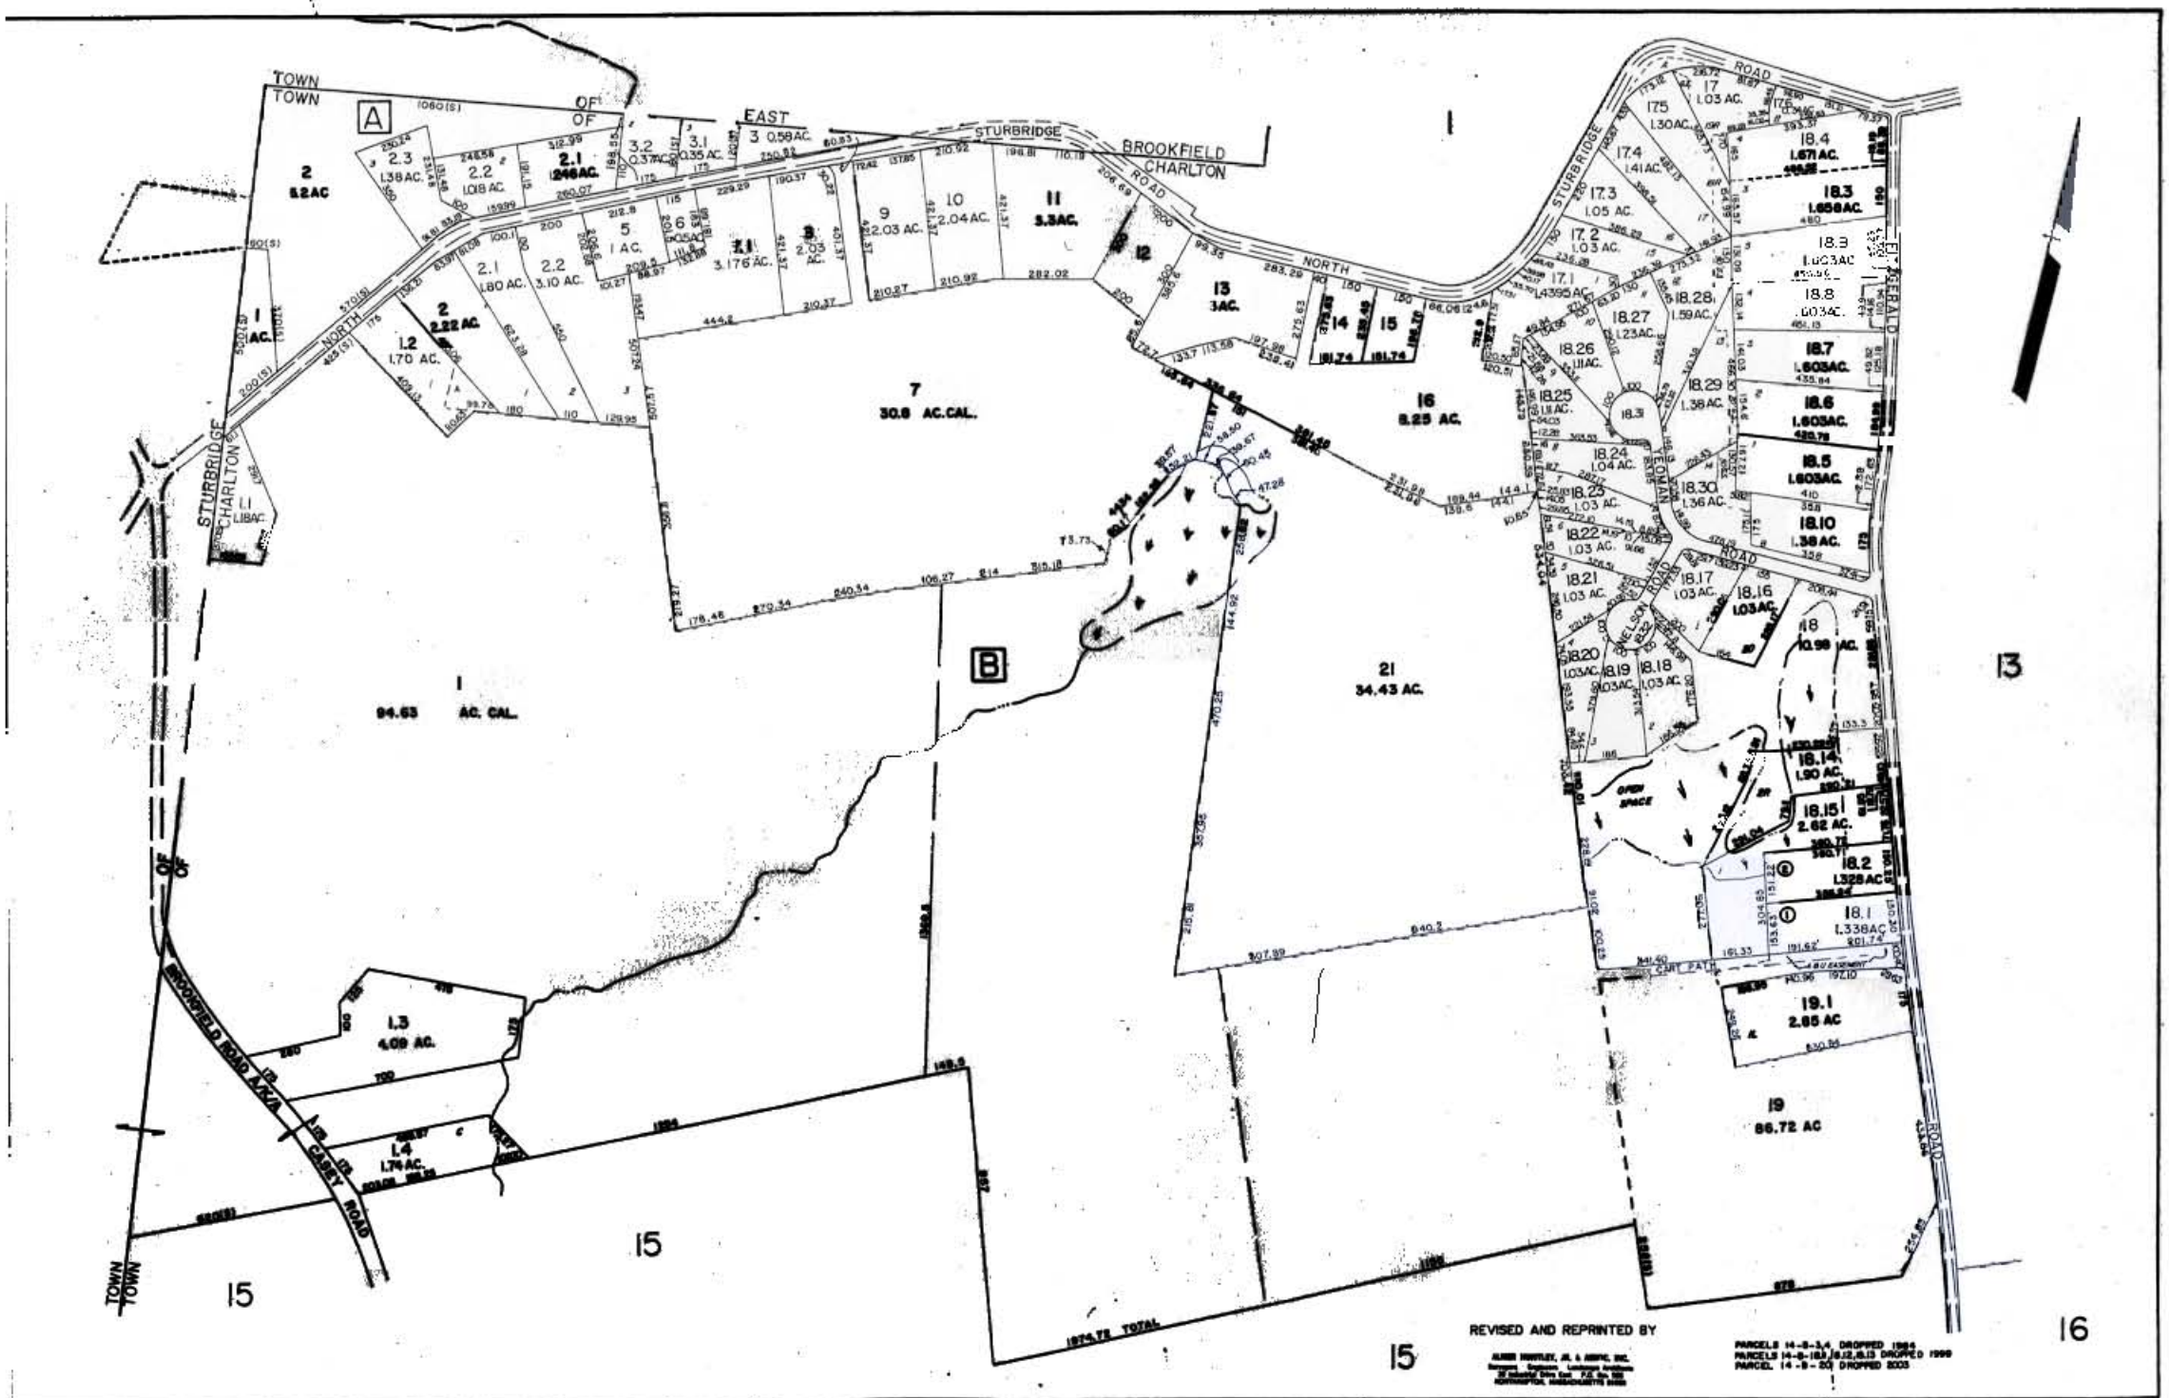

FOR TAX PURPOSES ONLY

NOT TO BE USED FOR CONVEYANCE

PREPARED BY

GENERAL MAPPING INC.

Transcend, Pa. 15007

LEGEND

PROPERTY LINE	STREAM
GENERAL LOT LINE	PARCEL AND KEY
EDGE OF PAVEMENT OR ROADWAY	GRADED DRAINAGE
BUILDING	SEWER BLOCK MARKER
FRONT-OF-LOT	TOWN LOT MARKER
TOWN LINE	BLOCK LETTER
COUNTY LINE	

REVISIONS

1	GENERAL MAPPING INC. 12-31-73	9	CARTOGRAPHIC ASSOCIATES, INC.	17	
2	GENERAL MAPPING INC. 12-31-75	10	R-65 THRU I-90	18	
3	GENERAL MAPPING INC. 12-31-77	11	HUNTLEY ASSOCIATES, INC. 12-31-85	19	
4	GENERAL MAPPING INC. 12-31-78	12	HUNTLEY ASSOCIATES, INC. 12-31-86	20	
5	GENERAL MAPPING INC. 12-31-79	13	GILBERT DIVISIONS 2 Dlg	21	
6	GENERAL MAPPING INC. 12-31-80	14		22	
7	GENERAL MAPPING INC. 12-31-81	15		23	
8	GENERAL MAPPING INC. 12-31-82	16		24	

TOWN OF CHARLTON

BOARD OF ASSESSORS

CHARLTON, MASS.

MAP NO. 14

DATE, AERIAL PHOTOGRAPHY 4-7-73 DATE, MAP 7-31-74

PHOTO NO. 3-02 & 3-04 SCALE: 1" 200'