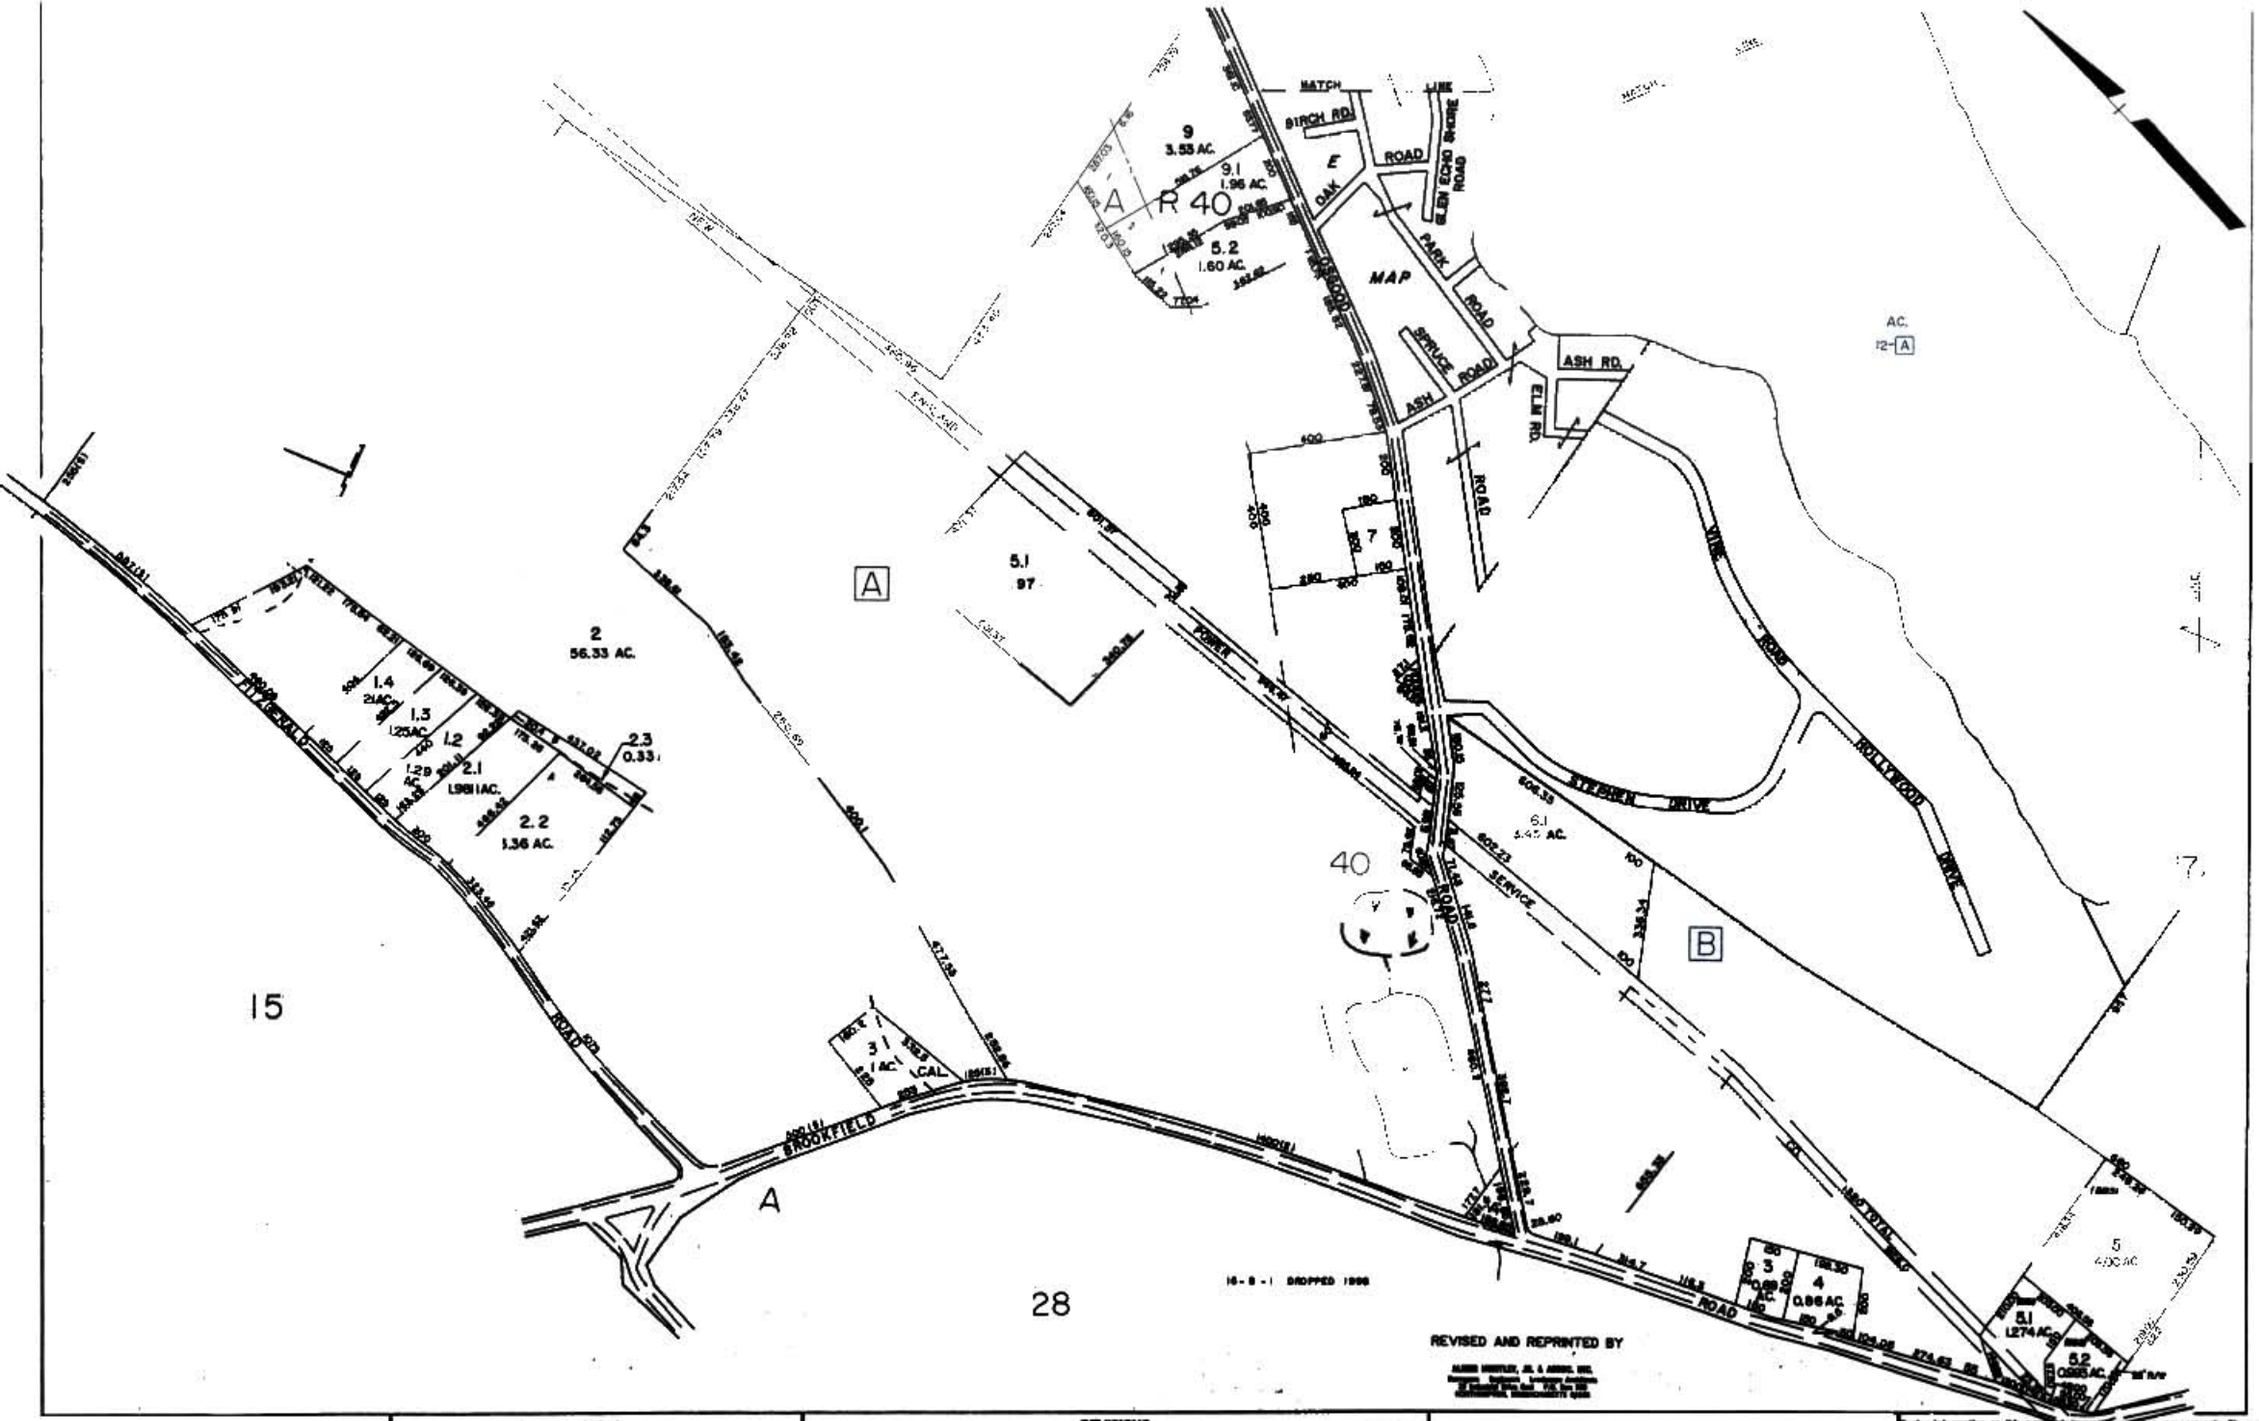

USED FOR CONVEYANCE
PREPARED BY
GENERAL MAPPING
Youngwood, Pa. 15697

LEGEND

REVISIONS

1	GENERAL MAPPING INC. 12-31-75	6	CARTOGRAPHIC ASSOCIATES, INC.	11	
2	GENERAL MAPPING INC. 12-31-76	7	8-99 THRU 1-90	12	
3	GENERAL MAPPING INC. 12-31-77	8	HARTLEY ASSOCIATES, INC. 12-31-82	13	
4	GENERAL MAPPING INC. 12-31-78	9	HARTLEY ASSOCIATES, INC. 12-31-83	14	
5	GENERAL MAPPING INC. 12-31-79	10	ALBERT ENGINEERS 2/84	15	
6	GENERAL MAPPING INC. 12-31-80	11		16	
7	GENERAL MAPPING INC. 12-31-81	12		17	
8	GENERAL MAPPING INC. 12-31-82	13		18	

TOWN CHARLTO

CHARLTON. MASS.

Zoning information on this map is [illegible] purposes only. Please refer to the legally-adopted Town of Charlton Zoning Map for exact boundary determination.

MAP NO 16

PHOTOGRAPHY: 4-7-73
4-05, 4-07 & 2-04

DATE, MAP: 7-31-74

SCALE: 1" = 200'