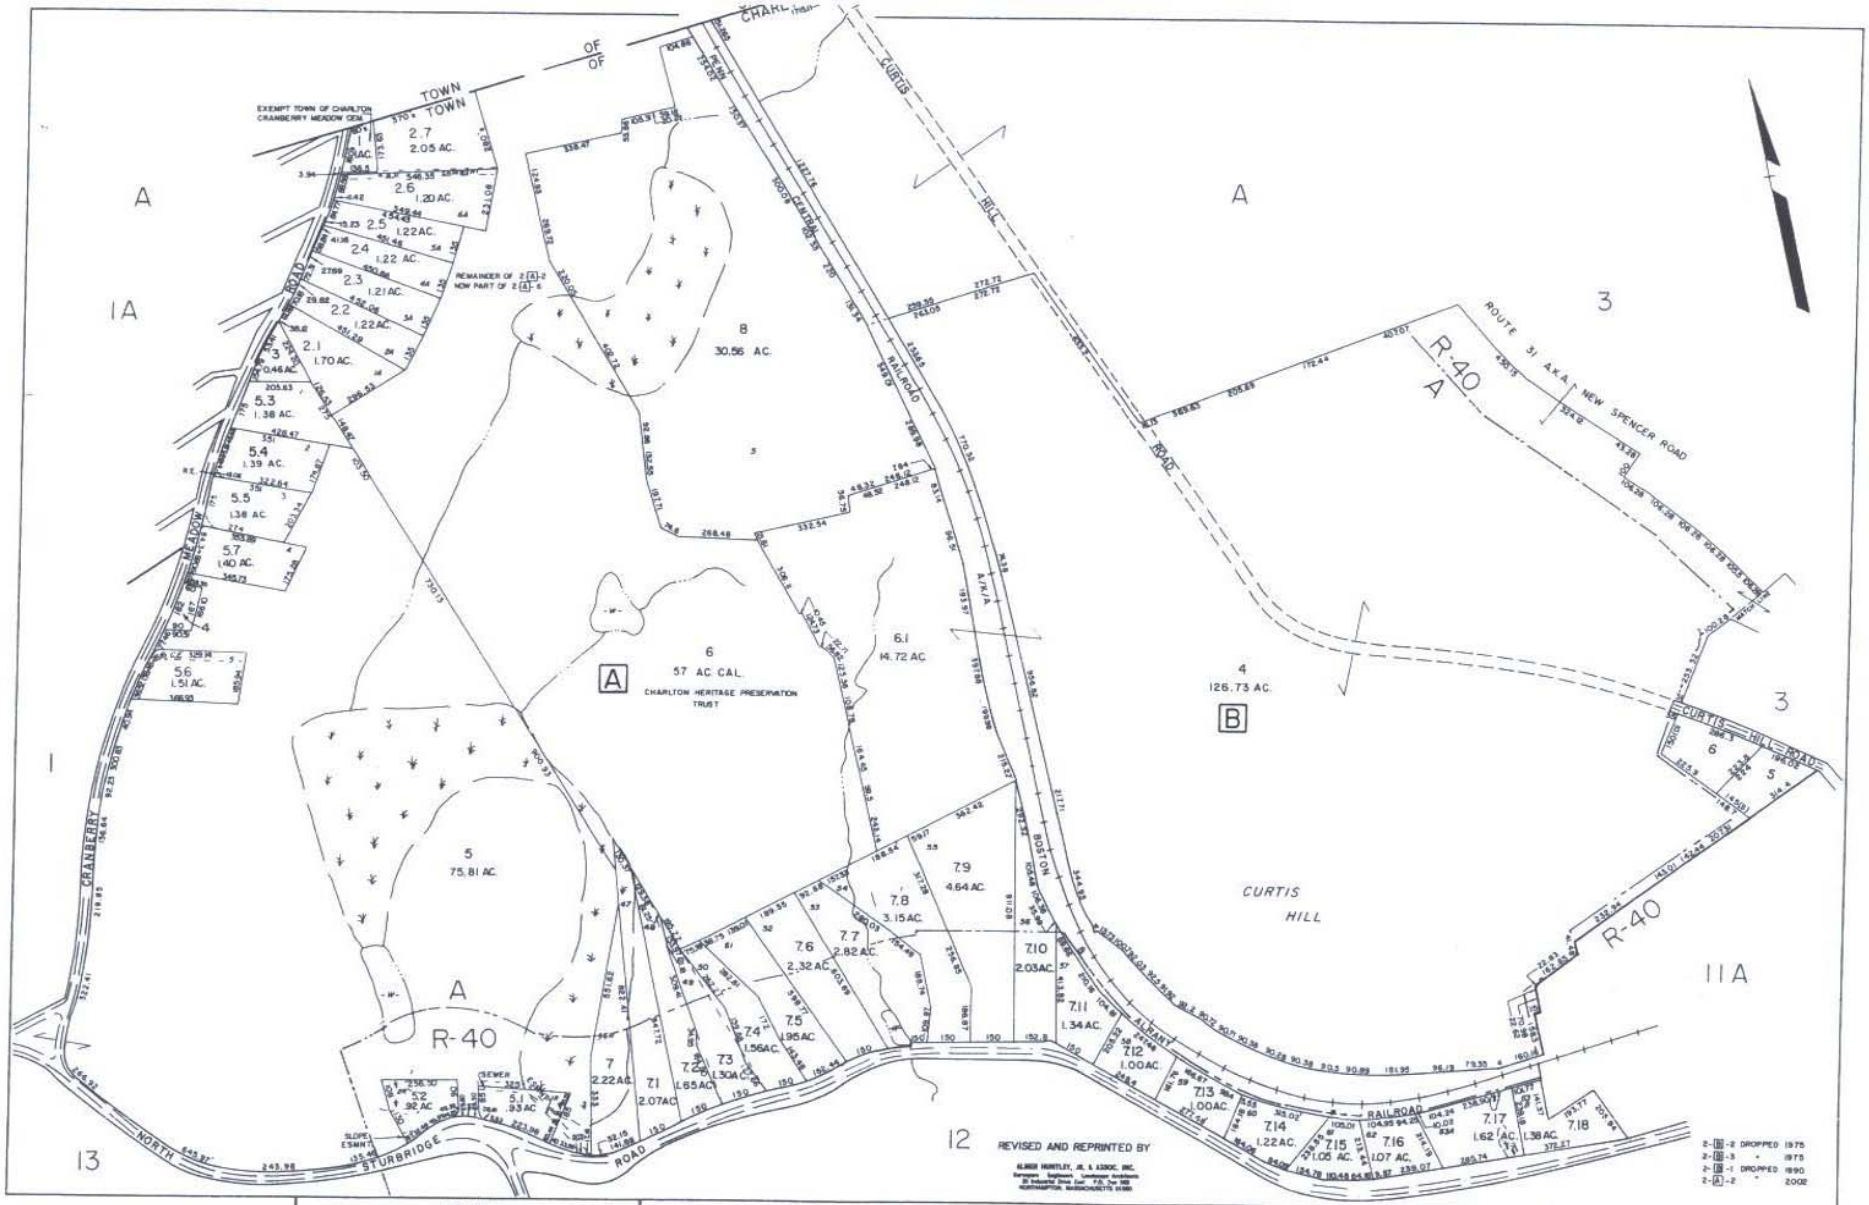

FOR TAX PURPOSES ONLY

NOT TO BE USED FOR CONVEYANCE

PREPARED BY

GENERAL MAPPING INC.

Tarrytown, Pa. 15667

LEGEND

PROPERTY LINE	
ORIGINAL LOT LINE	
LINE OF PARTIALLY DEDICATED	
RAILROAD	
EAST-OF-WAY	
TOWN LINE	
SOCIETY LINE	
PARCEL INDEX	2-A
BUILDING DIMENSION	•
FIELD BLOCK MARKER	
FIELD LOT MARKER	4
BLOCK LETTER	A

REVISIONS

1	GENERAL MAPPING INC. 12-31-75	6	CARTOGRAPHIC ASSOCIATES, INC.	17	
2	GENERAL MAPPING INC. 12-31-76	10	12-10 THRU 1-92	18	
3	GENERAL MAPPING INC. 12-31-77	11	MANTLEY ASSOCIATES, INC. 12-14-92	19	
4	GENERAL MAPPING INC. 12-31-78	12	JALBERT ENGINEERING 5 10 97	20	
5	GENERAL MAPPING INC. 12-31-79	13		21	
6	GENERAL MAPPING INC. 12-31-80	14		22	
7	GENERAL MAPPING INC. 12-31-81	15		23	
8	GENERAL MAPPING INC. 12-31-82	16		24	

TOWN OF CHARLTON

BOARD OF ASSESSORS

CHARLTON, MASS.

Zoning information on this map is for general reference purposes only. Please refer to the legally-adopted Town of Charlton Zoning Map for exact boundary determination.

MAP NO. 2

DATE, AERIAL PHOTOGRAPHY 4-7-73 DATE, MAP 7-31-74

PHOTO NO. 3-03 & 4-03 SCALE 1" = 200'