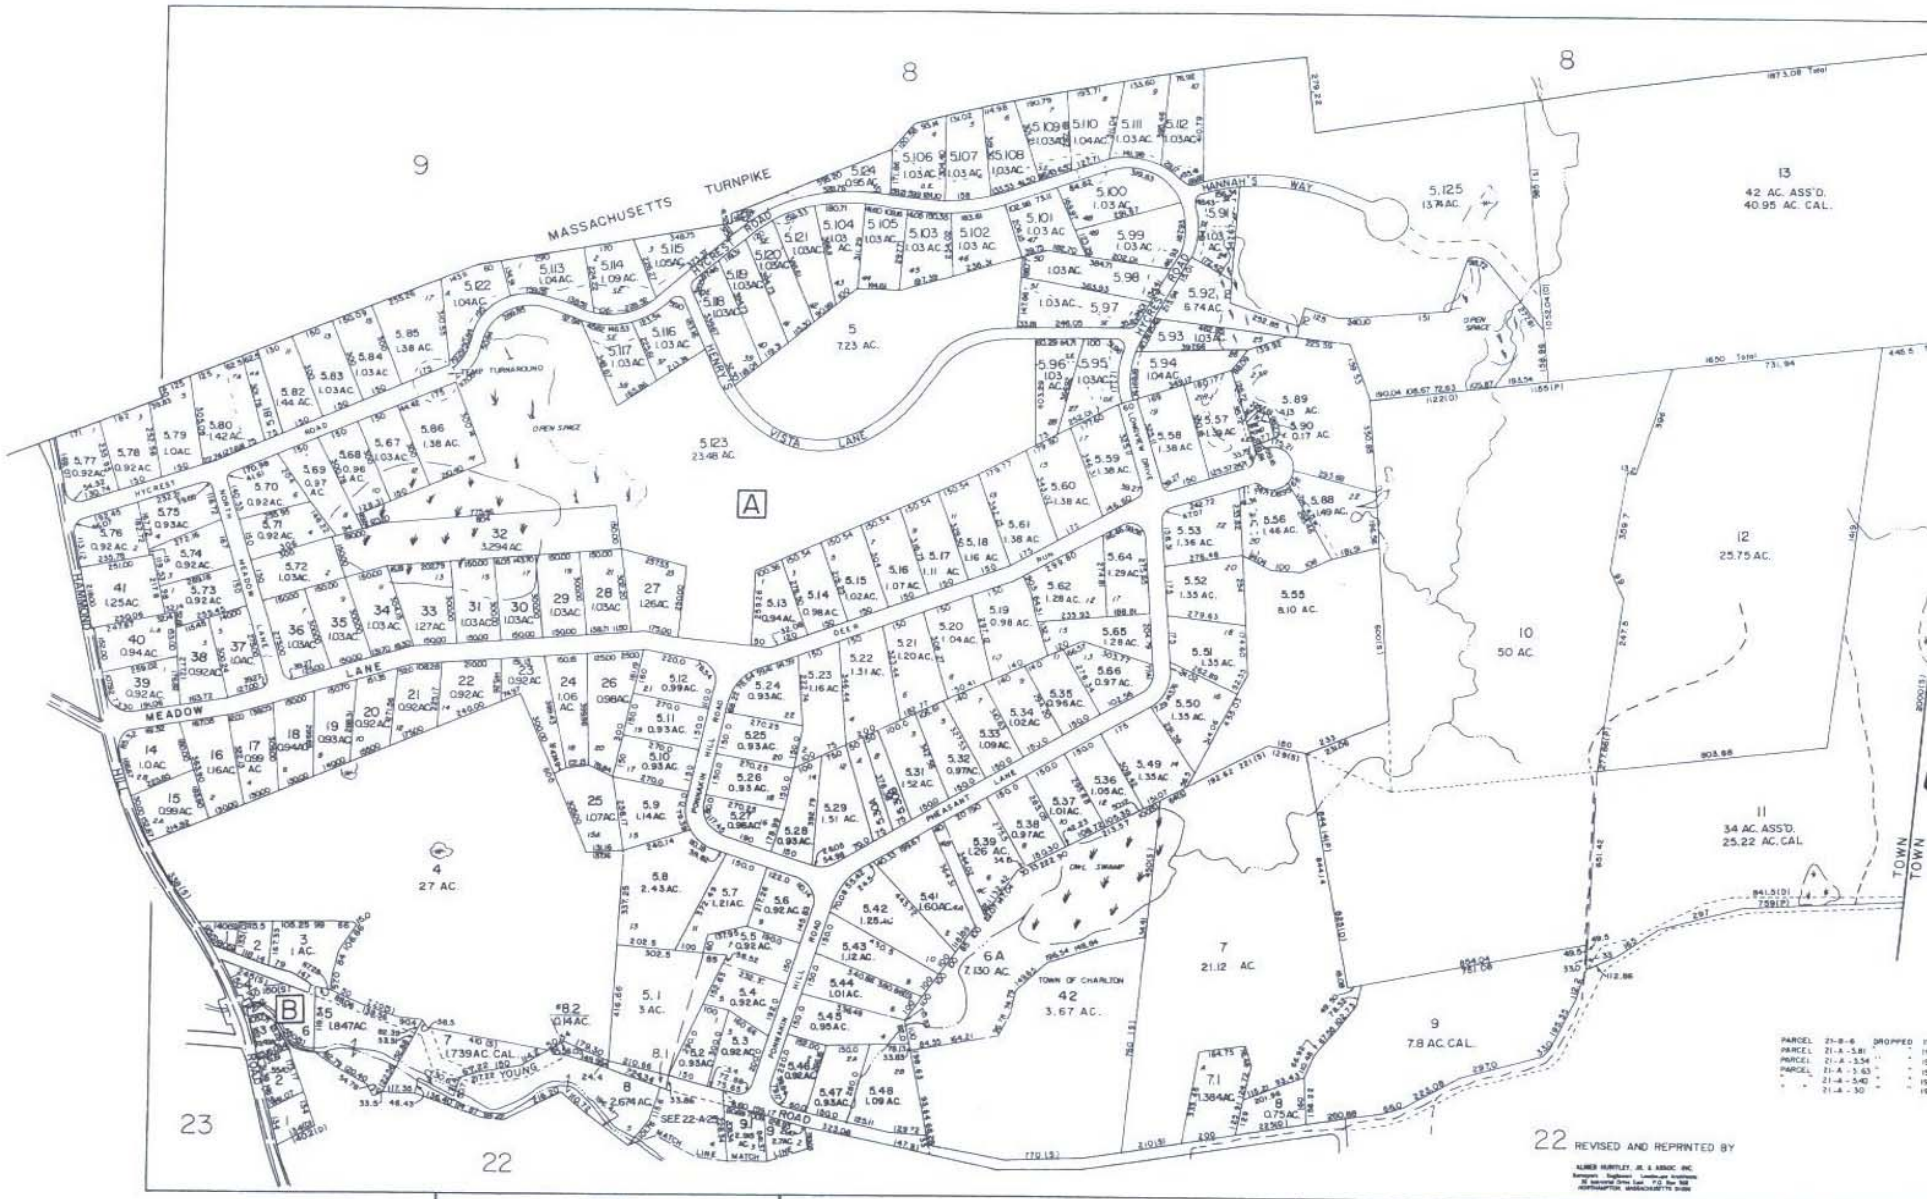

FOR TAX PURPOSES ONLY

NOT TO BE USED FOR CONVEYANCE

PREPARED BY

GENERAL MAPPING INC.

Tarrytown, Pa. 15667

LEGEND

PROPERTY LINE	STREAM
GENERAL LOT LINE	PARCEL NUMBER
ZONE OF PRESENT OR SUBDIVISION	BUILDING DIMENSION
RIVER	BLOCK NUMBER
RIGHT-OF-WAY	SEND LOT NUMBER
TOWN LINE	BLOCK LETTER
COUNTY LINE	

REVISIONS

1	GENERAL MAPPING INC. 12-31-75	9	CARTOGRAPHIC ASSOCIATES, INC.	17	
2	GENERAL MAPPING INC. 12-31-76	10	12-63 THRU 1-92	18	
3	GENERAL MAPPING INC. 12-31-77	11	HUNTLEY ASSOCIATES, INC. 12-31-82	19	
4	GENERAL MAPPING INC. 12-31-78	12	JALBERT ENGINEERING 3/07	20	
5	GENERAL MAPPING INC. 12-31-79	13		21	
6	GENERAL MAPPING INC. 12-31-80	14		22	
7	GENERAL MAPPING INC. 12-31-81	15		23	
8	GENERAL MAPPING INC. 12-31-82	16		24	

TOWN OF CHARLTON

BOARD OF ASSESSORS

CHARLTON, MASS.

MAP NO. 21

DATE, AERIAL PHOTOGRAPHY 4-7-73

PHOTO NO. 1-05

DATE, MAP-