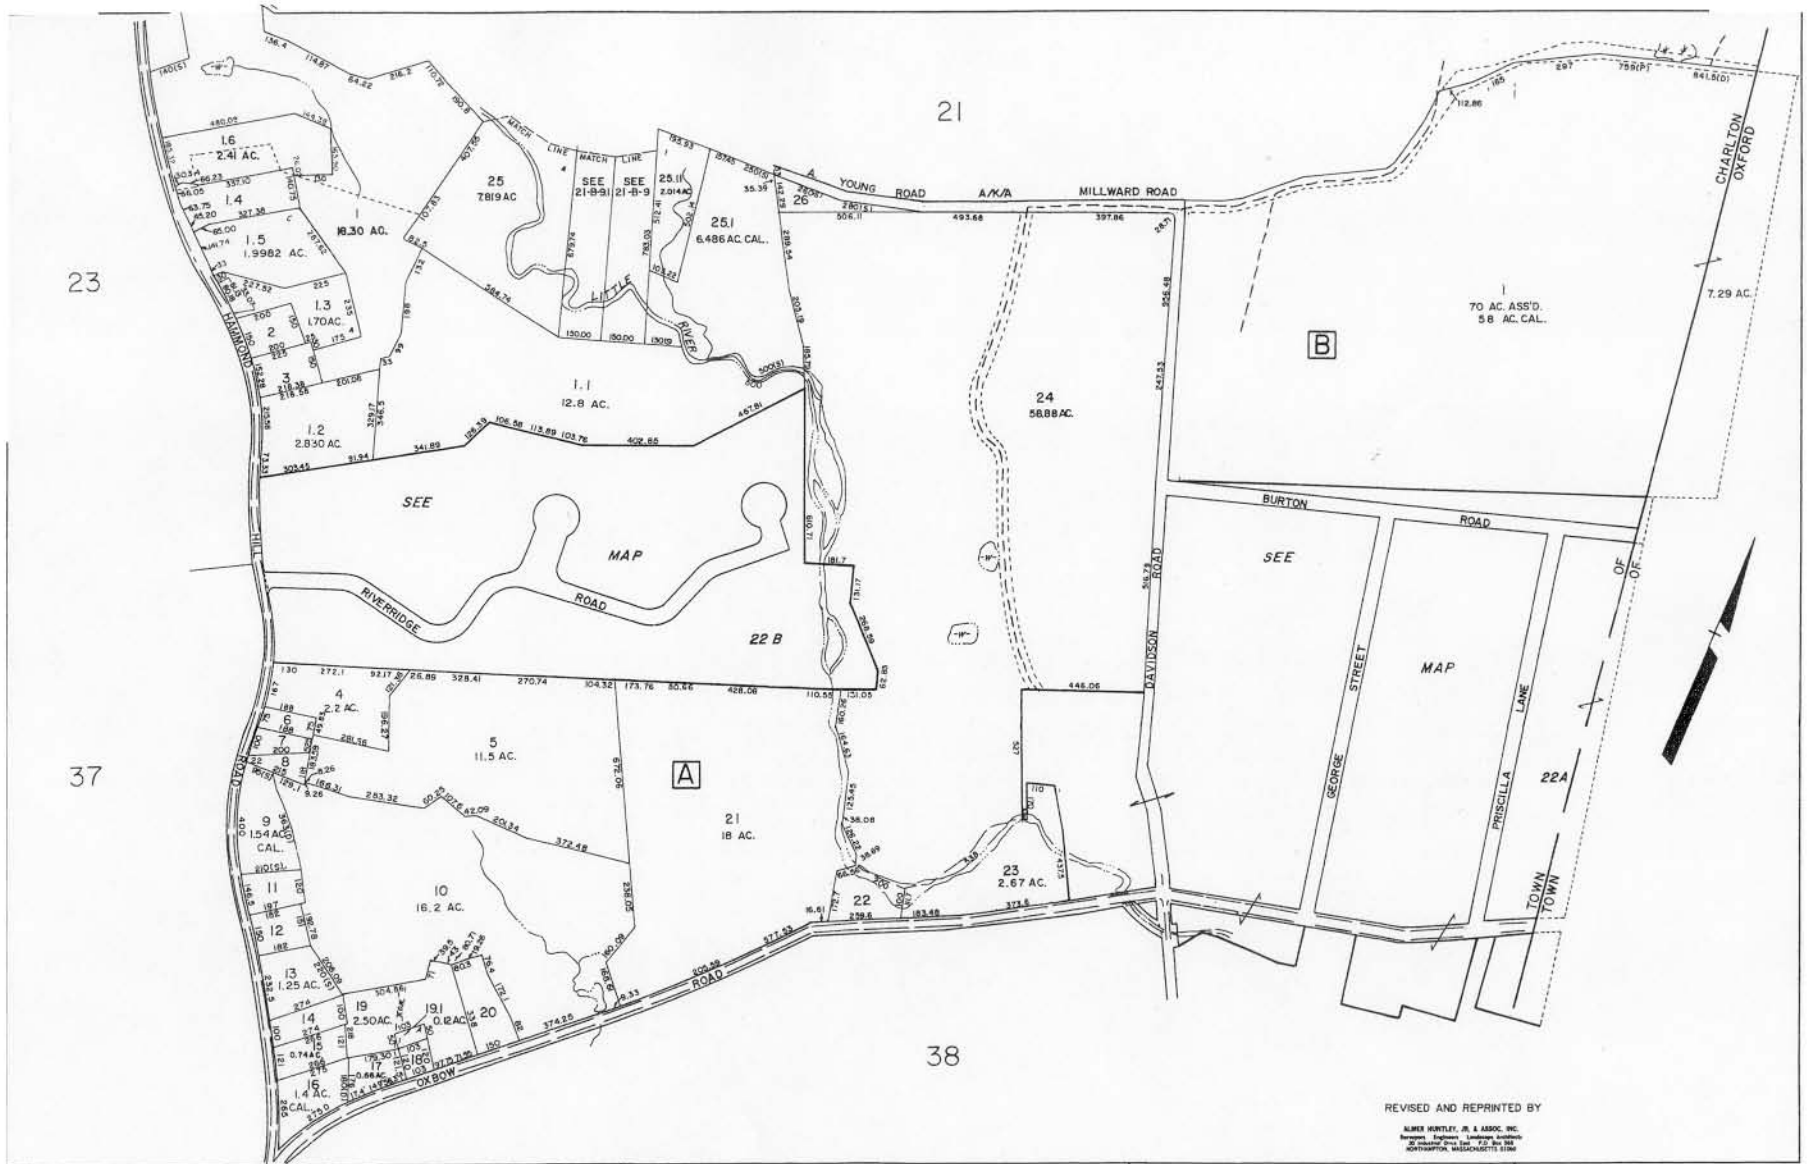

FOR TAX PURPOSES ONLY

NOT TO BE USED FOR CONVEYANCE

PREPARED BY

GENERAL MAPPING INC.

Tarentum, Pa. 15084

LEGEND

PROPERTY LINE	STREAM
ORIGINAL LOT LINE	PARCEL REF. KEY
EDGE OF PAVEMENT OR ROADWAY	BUILDING OVERHANG
RAILROAD	BLOCK NUMBER
RIGHT-OF-WAY	BLOCK LOT NUMBER
TOWN LINE	BLOCK LETTER
COUNTY LINE	

REVISIONS

1	GENERAL MAPPING INC 12-31-75	8	CARTOGRAPHIC ASSOCIATES, INC.	17	
2	GENERAL MAPPING INC. 12-31-76	10	12-83 THRU 1-92	18	
3	GENERAL MAPPING INC. 12-31-77	11	HUNTLEY ASSOCIATES INC. 12-31-92	19	
4	GENERAL MAPPING INC. 12-31-78	12	JALBERT ENGINEERING 12/97	20	
5	GENERAL MAPPING INC. 12-31-79	13	JALBERT ENGINEERING 3/03	21	
6	GENERAL MAPPING INC. 12-31-80	14		22	
7	GENERAL MAPPING INC. 12-31-81	15		23	

TOWN OF CHARLTON

BOARD OF ASSESSORS

CHARLTON. MASS.

MAP NO. 22

DATE, AERIAL PHOTOGRAPHY: 4-7-73 DATE, MAP: 7-31-74

PHOTO NO.: 1-105 SCALE: 1" = 200'

GENERAL MAPPING INC.12-31-82.m 1