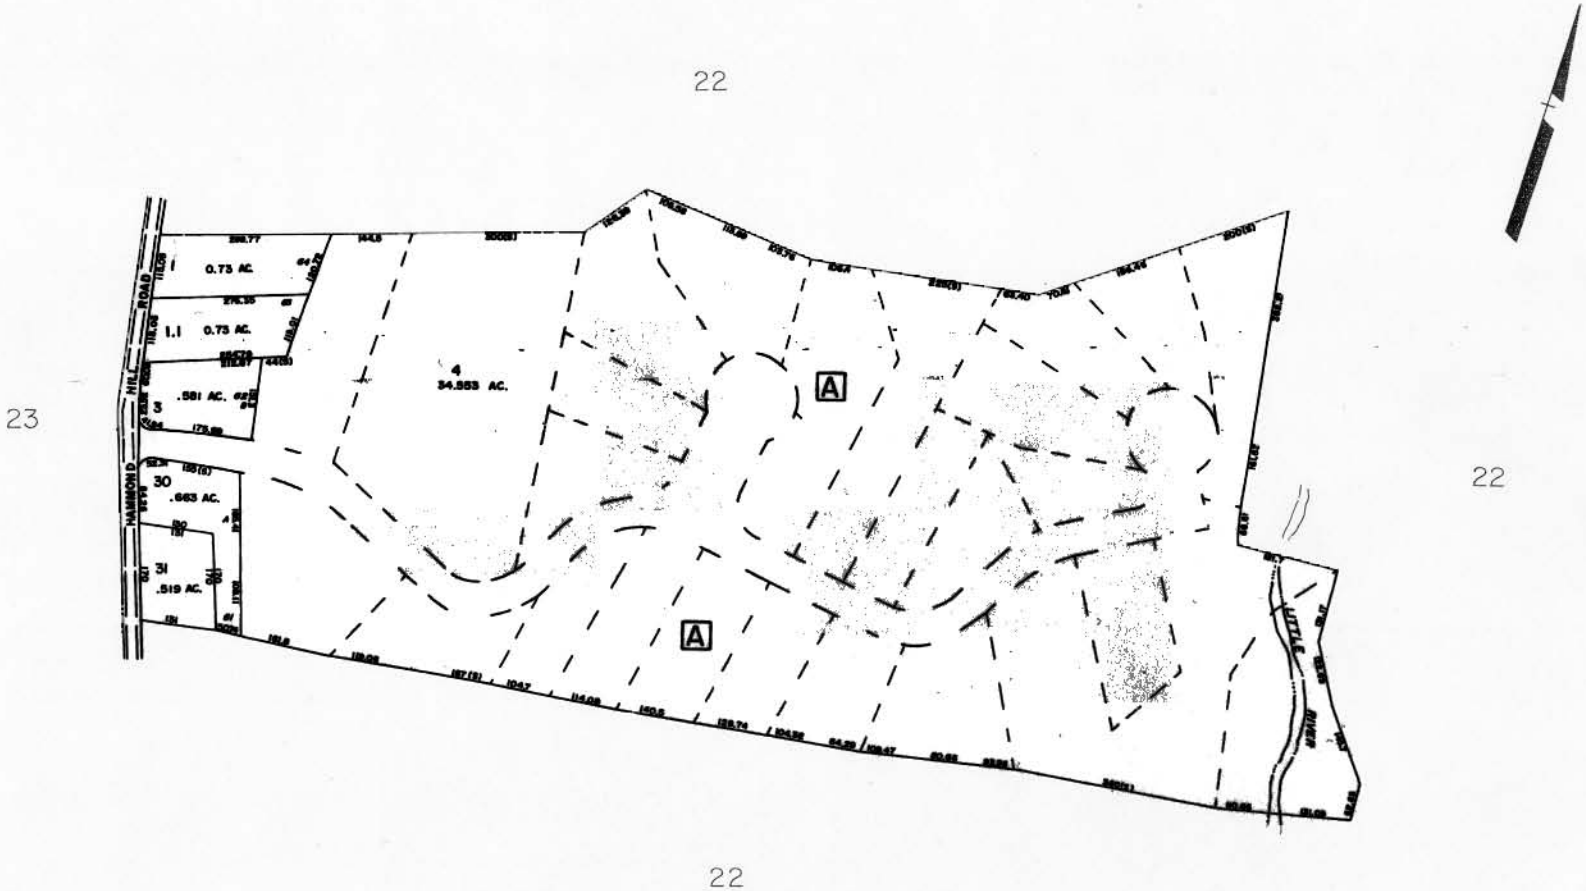

DROP PARCELS 4-2,4 THRU 29,32 1997

REVISED AND REPRINTED BY

ALBERT HUNTLEY, JR. & ASSOC. INC.
Surveyors Engineers Landscape Architects
30 Industrial Drive East P.O. Box 908
NORTHAMPTON, MASSACHUSETTS 01060

FOR TAX PURPOSES ONLY

NOT TO BE USED FOR CONVEYANCE

PREPARED BY

GENERAL MAPPING INC.

Youngwood, Pa. 15697

LEGEND

PROPERTY LINE		BENCH	
ORIGINAL LOT LINE		PARCEL NUMBER	24
EDGE OF PAVEMENT OR PROJECT		BUILDING DIMENSION	8
RAILROAD		DEED BLOCK NUMBER	6
POINT-OF-INT		DEED LOT NUMBER	4
TOWN LINE		BLOCK LETTER	A
COUNTY LINE			

REVISIONS

1	GENERAL MAPPING INC. 12-31-75	9	CARTOGRAPHIC ASSOCIATES, INC.	17	
2	GENERAL MAPPING INC. 12-31-76	10	12-83 THRU 1-90	18	
3	GENERAL MAPPING INC. 12-31-77	11	HUNTLEY ASSOCIATES, INC. 12-31-92	19	
4	GENERAL MAPPING INC. 12-31-78	12	ALBERT ENGINEERING 4/10/97	20	
5	GENERAL MAPPING INC. 12-31-79	13		21	
6	GENERAL MAPPING INC. 12-31-80	14		22	
7	GENERAL MAPPING INC. 12-31-81	15		23	
8	GENERAL MAPPING INC. 12-31-82	16		24	

TOWN OF CHARLTON

BOARD OF ASSESSORS

CHARLTON, MASS.

MAP NO. 22 B

DATE, AERIAL PHOTOGRAPHY: 4-7-73 DATE, MAP: 7-31-74

PHOTO NO: 1-058 & 1-07 SCALE: 1" = 100'