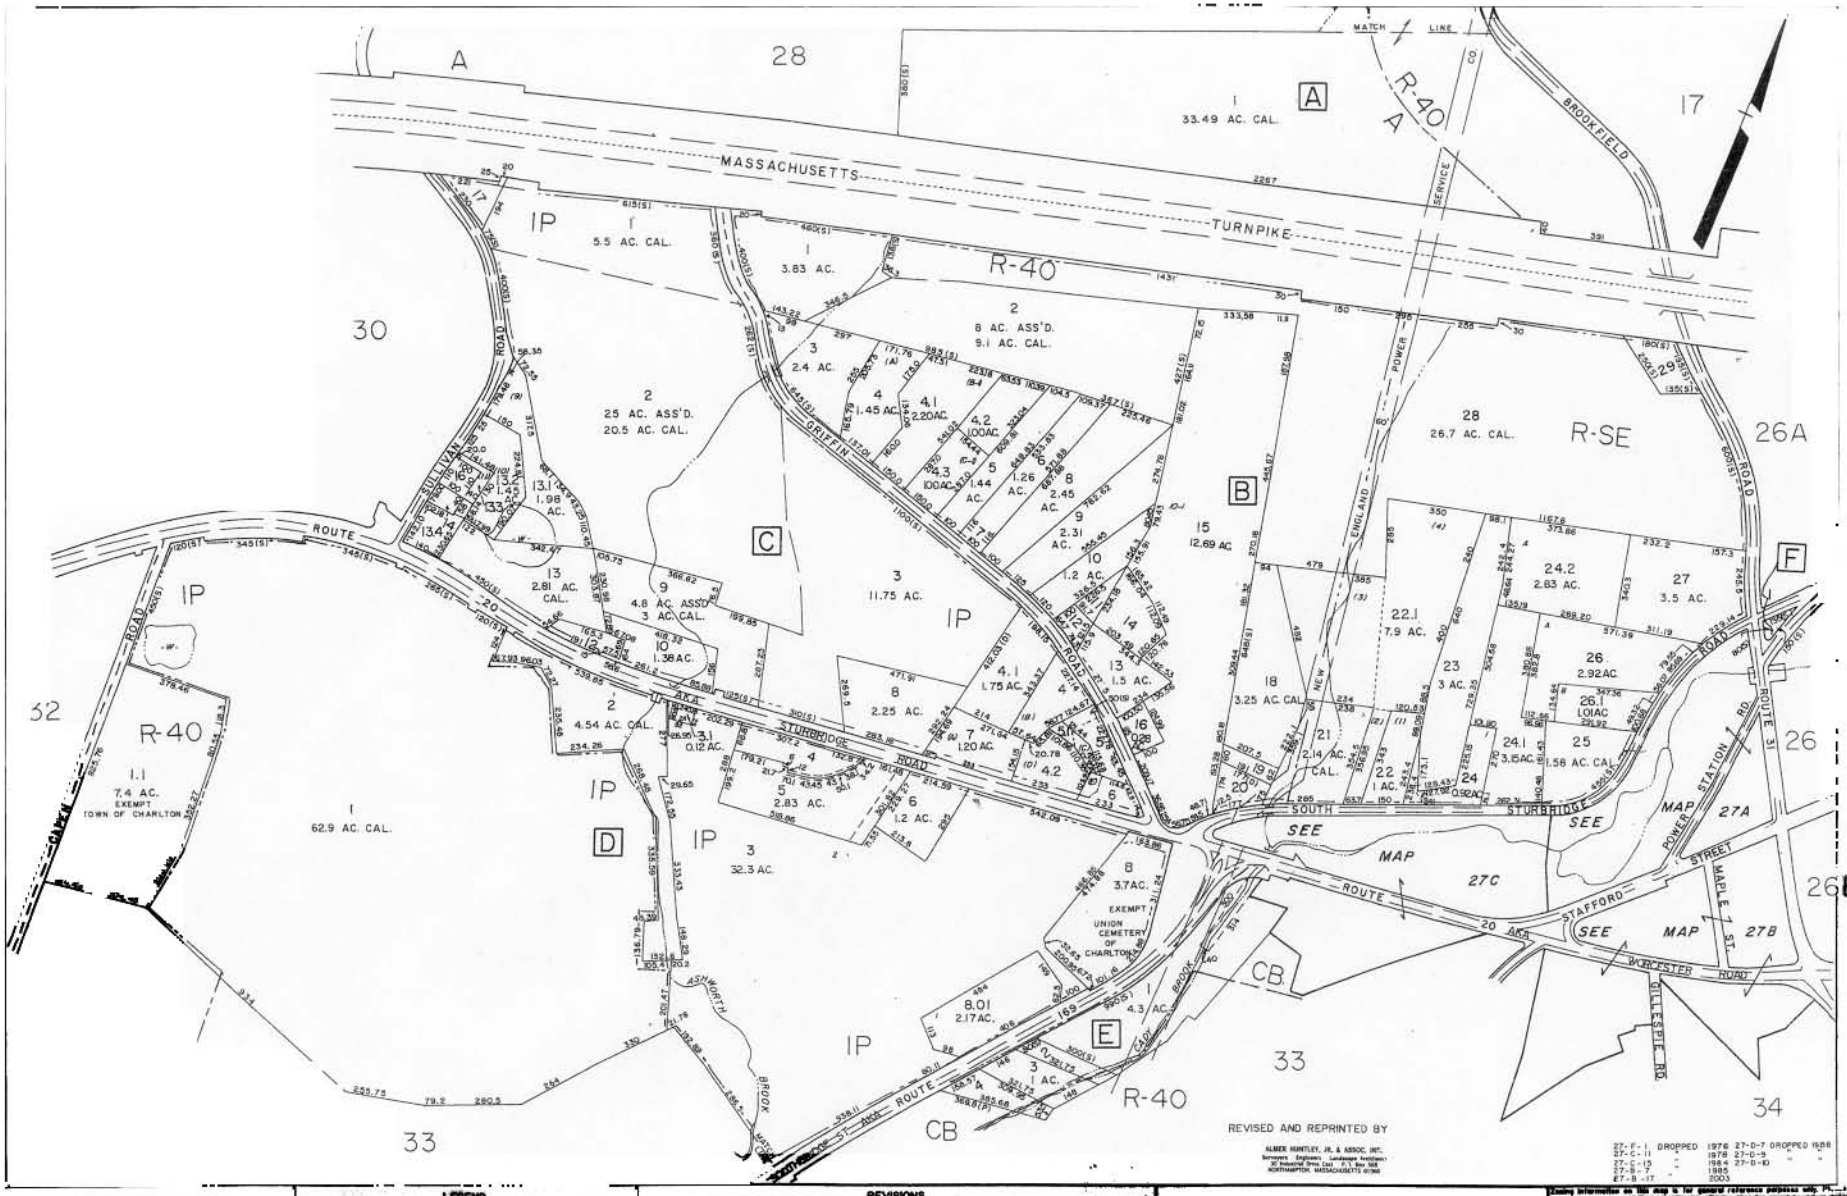

FOR TAX PURPOSES ONLY

NOT TO BE USED FOR CONVEYANCE

PREPARED BY

GENERAL MAPPING INC.

Youngwood, Pa. 15697

LEGEND

1	GENERAL MAPPING INC. 10-31-78	6	CARTOGRAPHIC ASSOCIATES, INC. 2-25 THRU 1-81
2	RUSSELL MAPPING INC. 12-31-74	7	HUNTLEY ASSOCIATES, INC. 2-26-80
3	GENERAL MAPPING INC. 12-31-77	8	ALBERT ENGINEERING 3-CAP
4	GENERAL MAPPING INC. 12-31-78	9	
5	GENERAL MAPPING INC. 12-31-79	10	
6	GENERAL MAPPING INC. 10-31-80	11	
7	GENERAL MAPPING INC. 12-31-81	12	

TOWN OF CHARLTON

BOARD OF ASSESSORS

CHARLTON, MASS.

Zoning information on this map is for general reference purposes only. Please refer to the legally-adopted Town of Charlton Zoning Map for exact boundary information.

MAP NO. 27

DATE, AERIAL PHOTOGRAPHY: 4-1-73 DATE, MAP: 7-31-74

PRINTS NO.: 4-07 & 5-05 SCALE: 1" = 200'