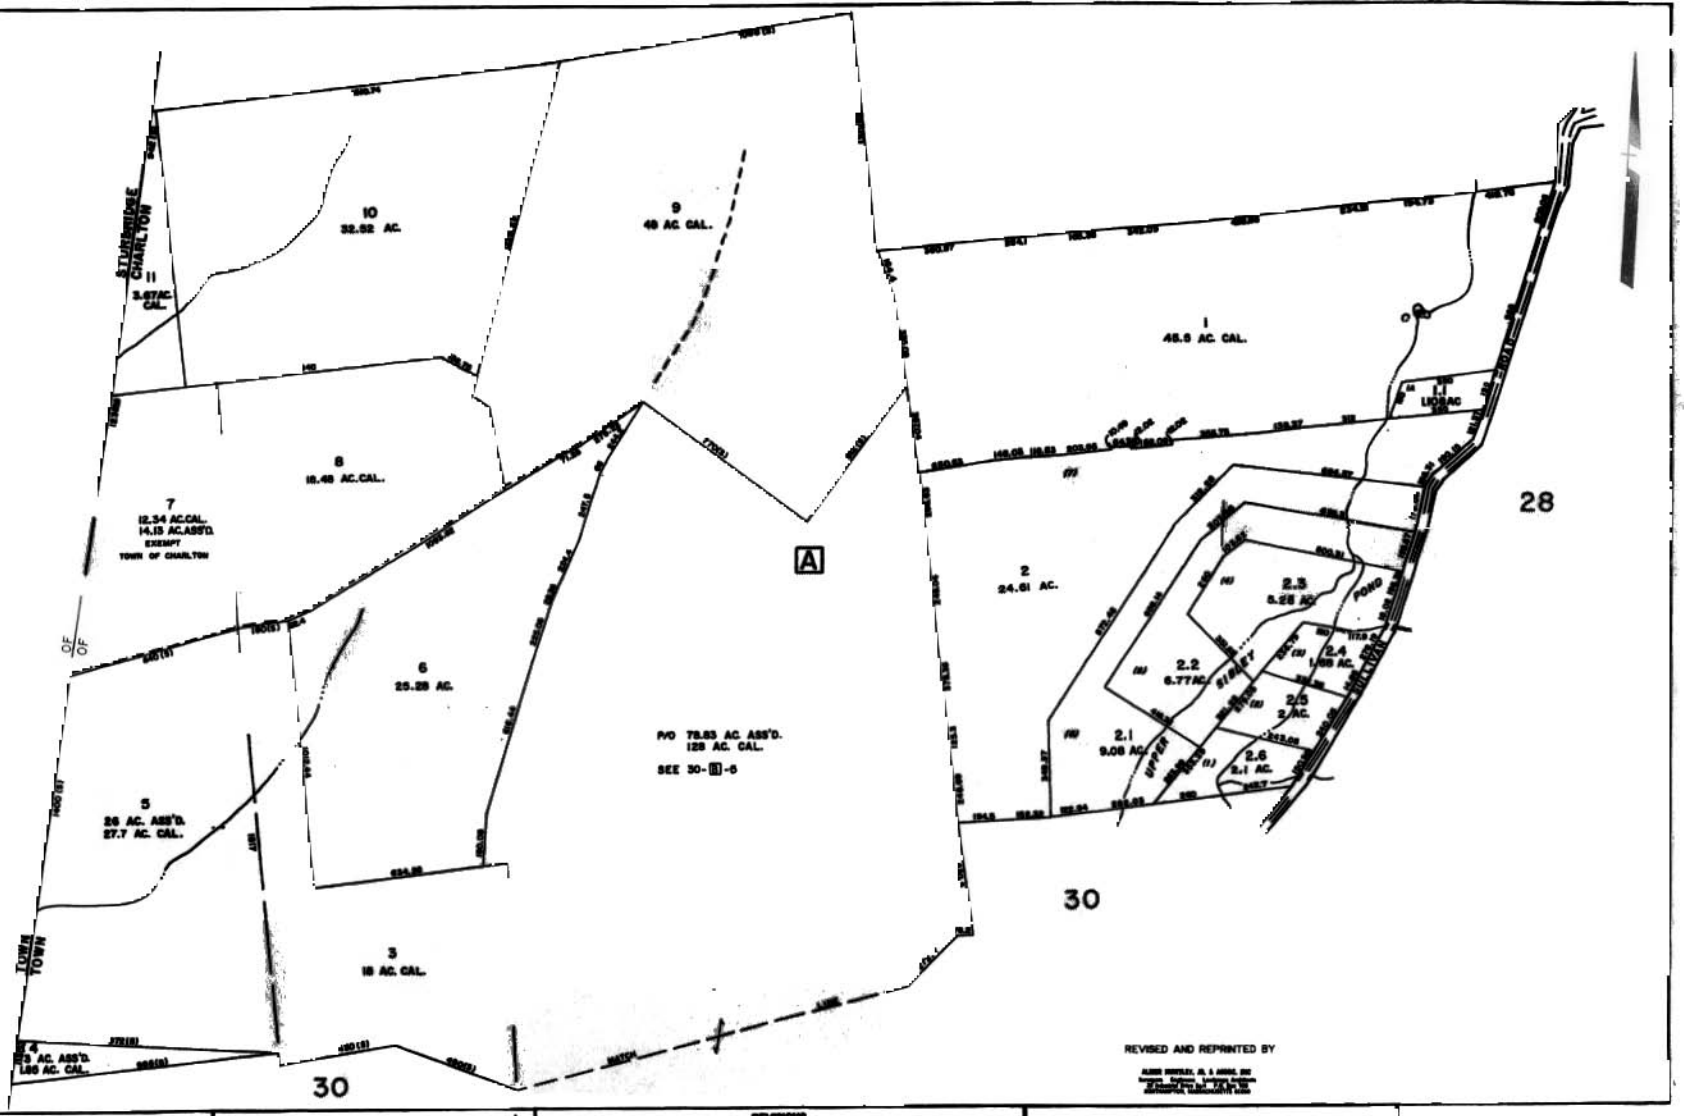

REVISED AND REPRINTED BY

FOR TAX PURPOSES ONLY

NOT TO BE USED FOR CONVEYANCE

PREPARED BY

GENERAL MAPPING INC.

Youngstown, Pa. 15697

LEGEND

REVISIONS

1	GENERAL MAPPING INC. 12-31-70	1	CARTOGRAPHIC ASSOCIATES, INC.
2	GENERAL MAPPING INC. 12-31-76	2	D.R. THOLLNER
3	GENERAL MAPPING INC. 12-31-77	3	HANLEY ASSOCIATES, INC. 12-31-78
4	GENERAL MAPPING INC. 12-31-78	4	ALBERT ENGINEERING 3/2001
5	GENERAL MAPPING INC. 12-31-79	5	
6	GENERAL MAPPING INC. 12-31-80	6	
7	GENERAL MAPPING INC. 12-31-81	7	
8	GENERAL MAPPING INC. 12-31-82	8	

TOWN OF CHARLTON

BOARD OF ASSESSORS

CHARLTON, MASS.

MAP NO. 29

DATE, AERIAL PHOTOGRAPHY _____ DATE, MAP 7-31-76

PHOTO NO: 5-04 & 5-05 SCALE: 1" = 200'