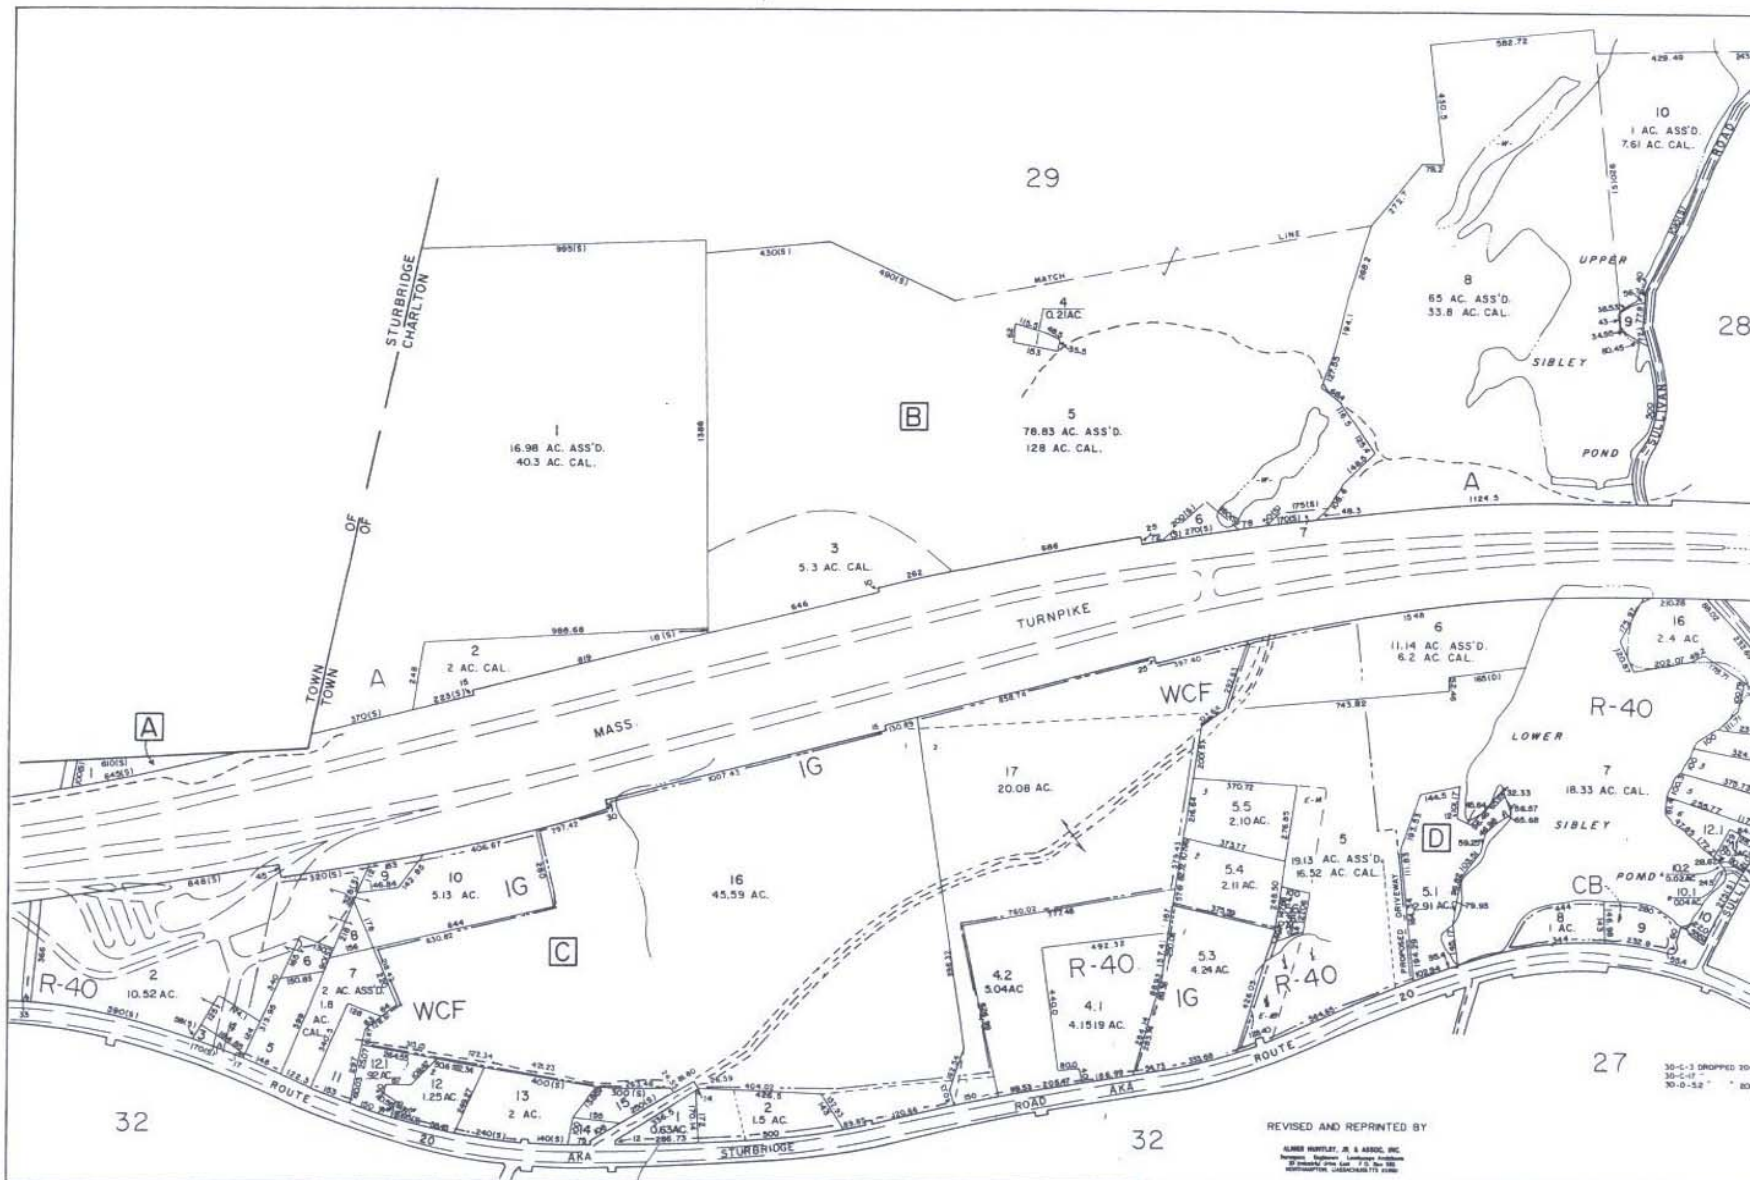

FOR TAX PURPOSES ONLY

NOT TO BE USED FOR CONVEYANCE

PREPARED BY

GENERAL MAPPING INC.

Tredyffrin, Pa. 19087

LEGEND

PROPERTY LINE	STREAM
GENERAL LOT LINE	PARCEL NUMBER
EDGE OF PAVEMENT OR ROADWAY	BENCH DIMENSION
BULKHEAD	WOOD BLOCK MARKER
BOND LOT LINE	WOOD LOT MARKER
TOWN LINE	BLOCK LETTER
COUNTY LINE	

REVISIONS

1	GENERAL MAPPING INC. 12-31-75	9	CARTOGRAPHIC ASSOCIATES, INC.	17	
2	GENERAL MAPPING INC. 12-31-76	10	12-82 THRU 1-86	18	
3	GENERAL MAPPING INC. 12-31-77	11	HUNTLEY ASSOCIATES, INC. 12-31-82	19	
4	GENERAL MAPPING INC. 12-31-78	12	JALBERT ENGINEERING 12-0-7	20	
5	GENERAL MAPPING INC. 12-31-79	13		21	
6	GENERAL MAPPING INC. 12-31-80	14		22	
7	GENERAL MAPPING INC. 12-31-81	15		23	

TOWN OF CHARLTON

BOARD OF ASSESSORS

CHARLTON, MASS.

Zoning information on this map is for general reference p
to the legally-adopted Town of Charlton Zoning Map for a

MAP NO. 30

DATE, AERIAL PHOTOGRAPHY: 4-7-73 DATE, M

MAPTECH NO: 2-06