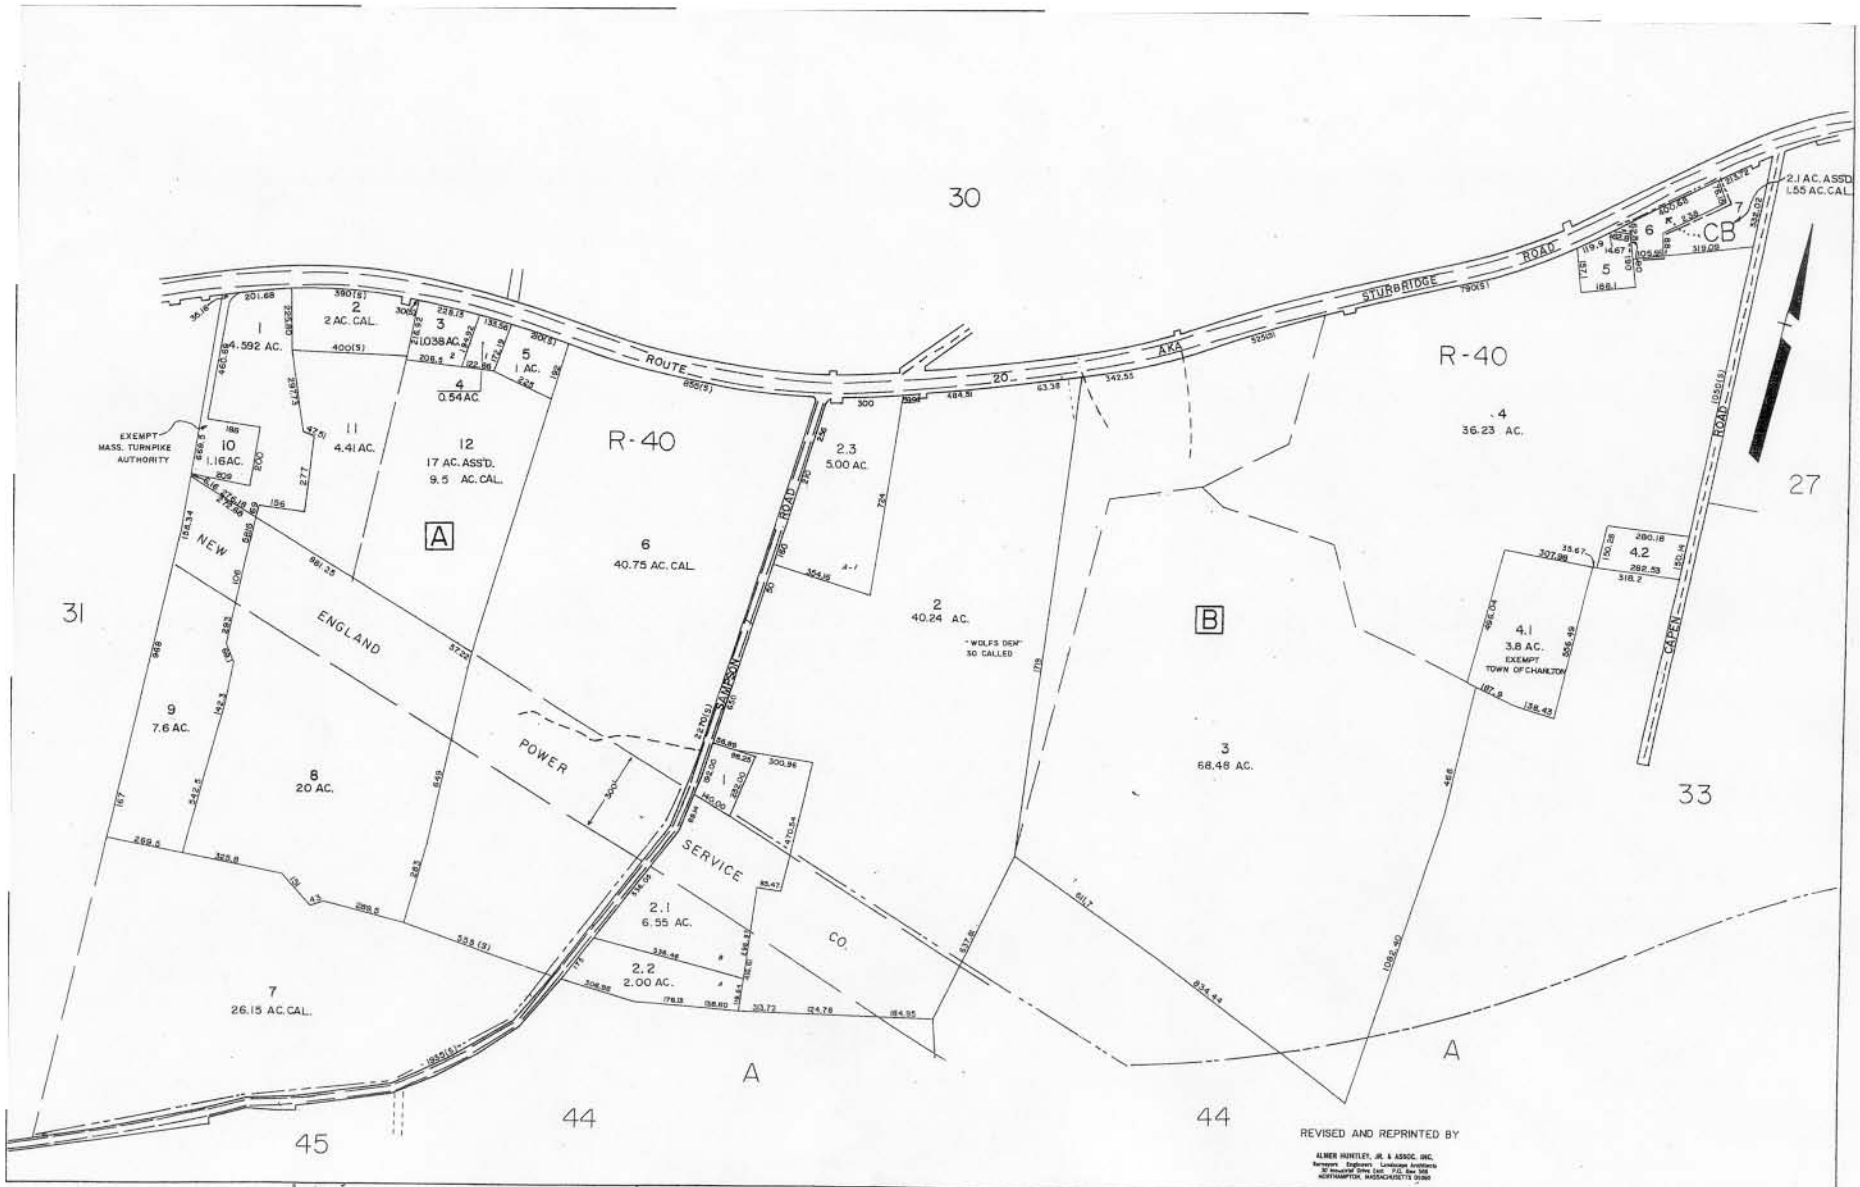

REVISED AND REPRINTED BY

ALMEN HUNTLEY, JR. & ASSOC. INC.
Surveyors Engineers Landscape Architects
30 Industrial Drive East P.O. Box 908
NORTHAMPTON, MASSACHUSETTS 01060

FOR TAX PURPOSES ONLY

OT TO BE USED FOR CONVEYANCE

PREPARED BY

ENERAL MAPPING INC.

"ewsqueak, Pa. 15697

LEGEND

PROPERTY LINE		STREAM	
ORIGINAL LOT LINE		PARCEL NUMBER	24
EDGE OF PAVEMENT OR ROADWAY		SCALES DIMENSION	3
RAILROAD		REED ALUMA NUMBER	10
BURLY-CUP-MAP		FREE LOT NUMBER	18
TOWN LINE		BLOCK LETTER	A
COUNTY LINE			

REVISIONS

1	GENERAL MAPPING INC. 7-31-75	9	CARTOGRAPHIC ASSOCIATES, INC.	17	
2	GENERAL MAPPING INC. 12-31-78	10	12-83 THRU 1-90	18	
3	GENERAL MAPPING INC. 12-31-77	11	HUNTLEY ASSOCIATES, INC. 12-31-92	19	
4	GENERAL MAPPING INC. 12-31-78	12	HUNTLEY ASSOCIATES, INC. 6-12-95	20	
5	GENERAL MAPPING INC. 12-31-79	13	JALBERT ENGINEERING 3-05	21	
6	GENERAL MAPPING INC. 12-31-80	14		22	
7	GENERAL MAPPING INC. 12-31-81	15		23	
8	GENERAL MAPPING INC. 12-31-82	16		24	

TOWN OF CHARLTON

BOARD OF ASSESSORS

CHARLTON, MASS.

Zoning information on this map is for general reference purposes only. Please refer to the legally-adopted Town of Charlton Zoning Map for exact boundary determination.

MAP NO. 32

DATE, AERIAL PHOTOGRAPHY: 4-7-73 DATE, MAP: 7-31-74

PHOTO NO.: 5-06 & 5-08 SCALE: 1" = 200'