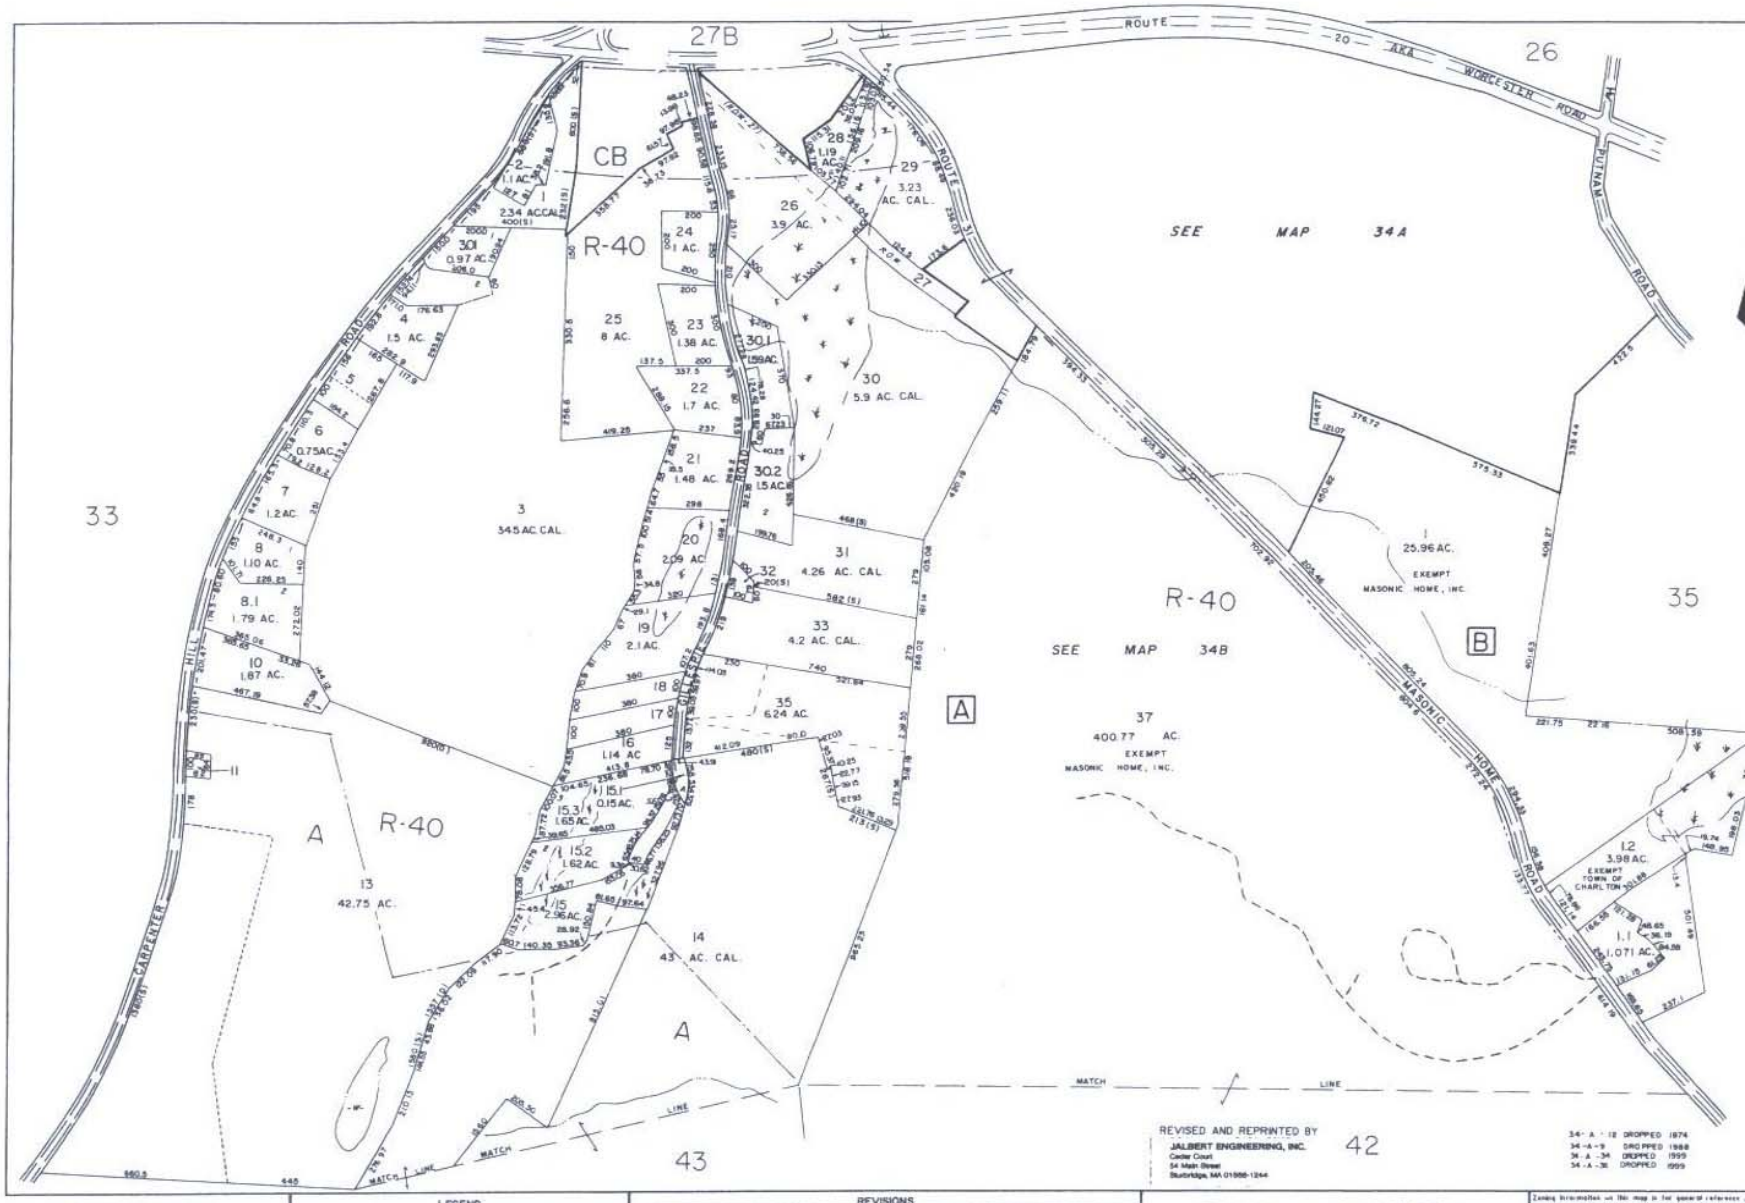

FOR TAX PURPOSES ONLY

NOT TO BE USED FOR CONVEYANCE

PREPARED BY

GENERAL MAPPING INC.

Tarrytown, Pa. 19057

LEGEND

PROPERTY LINE	STREAM
GENERAL LOT LINE	PARCEL IDENTIFIER
EDGE OF PAVEMENT OR ROADWAY	DEALER DIMENSIONS
BUILDINGS	GRID BLOCK NUMBER
BOUNDS LOT LINES	GRID LOT NUMBER
TOWN LINE	BLOCK LETTER
PROPERTY LINE	

REVISIONS

1	GENERAL MAPPING INC. 12-31-75	6	CARTOGRAPHIC ASSOCIATES, INC.	12	
2	GENERAL MAPPING INC. 12-31-76	10	12-83 THRU 1-89	13	
3	GENERAL MAPPING INC. 12-31-77	11	HUNTLEY ASSOCIATES, INC. 12-31-90	14	
4	GENERAL MAPPING INC. 12-31-78	12	HUNTLEY ASSOCIATES, INC. 12-31-93	15	
5	GENERAL MAPPING INC. 12-31-79	13	HUNTLEY ASSOCIATES, INC. 6-12-95	16	
6	GENERAL MAPPING INC. 12-31-80	14	JALBERT ENGINEERING	17	
7	GENERAL MAPPING INC. 12-31-81	15		18	
8	GENERAL MAPPING INC. 12-31-82	16		19	

TOWN OF CHARLTON

BOARD OF ASSESSORS

CHARLTON, MASS.

Zoning boundaries on this map is for general reference. In the legally-adopted Town of Charlton Zoning Map for

MAP NO. 34

DATE, AERIAL PHOTOGRAPHY: 4-7-73 DATE

PHOTO NO: 3-07 & 4-07 SCALE