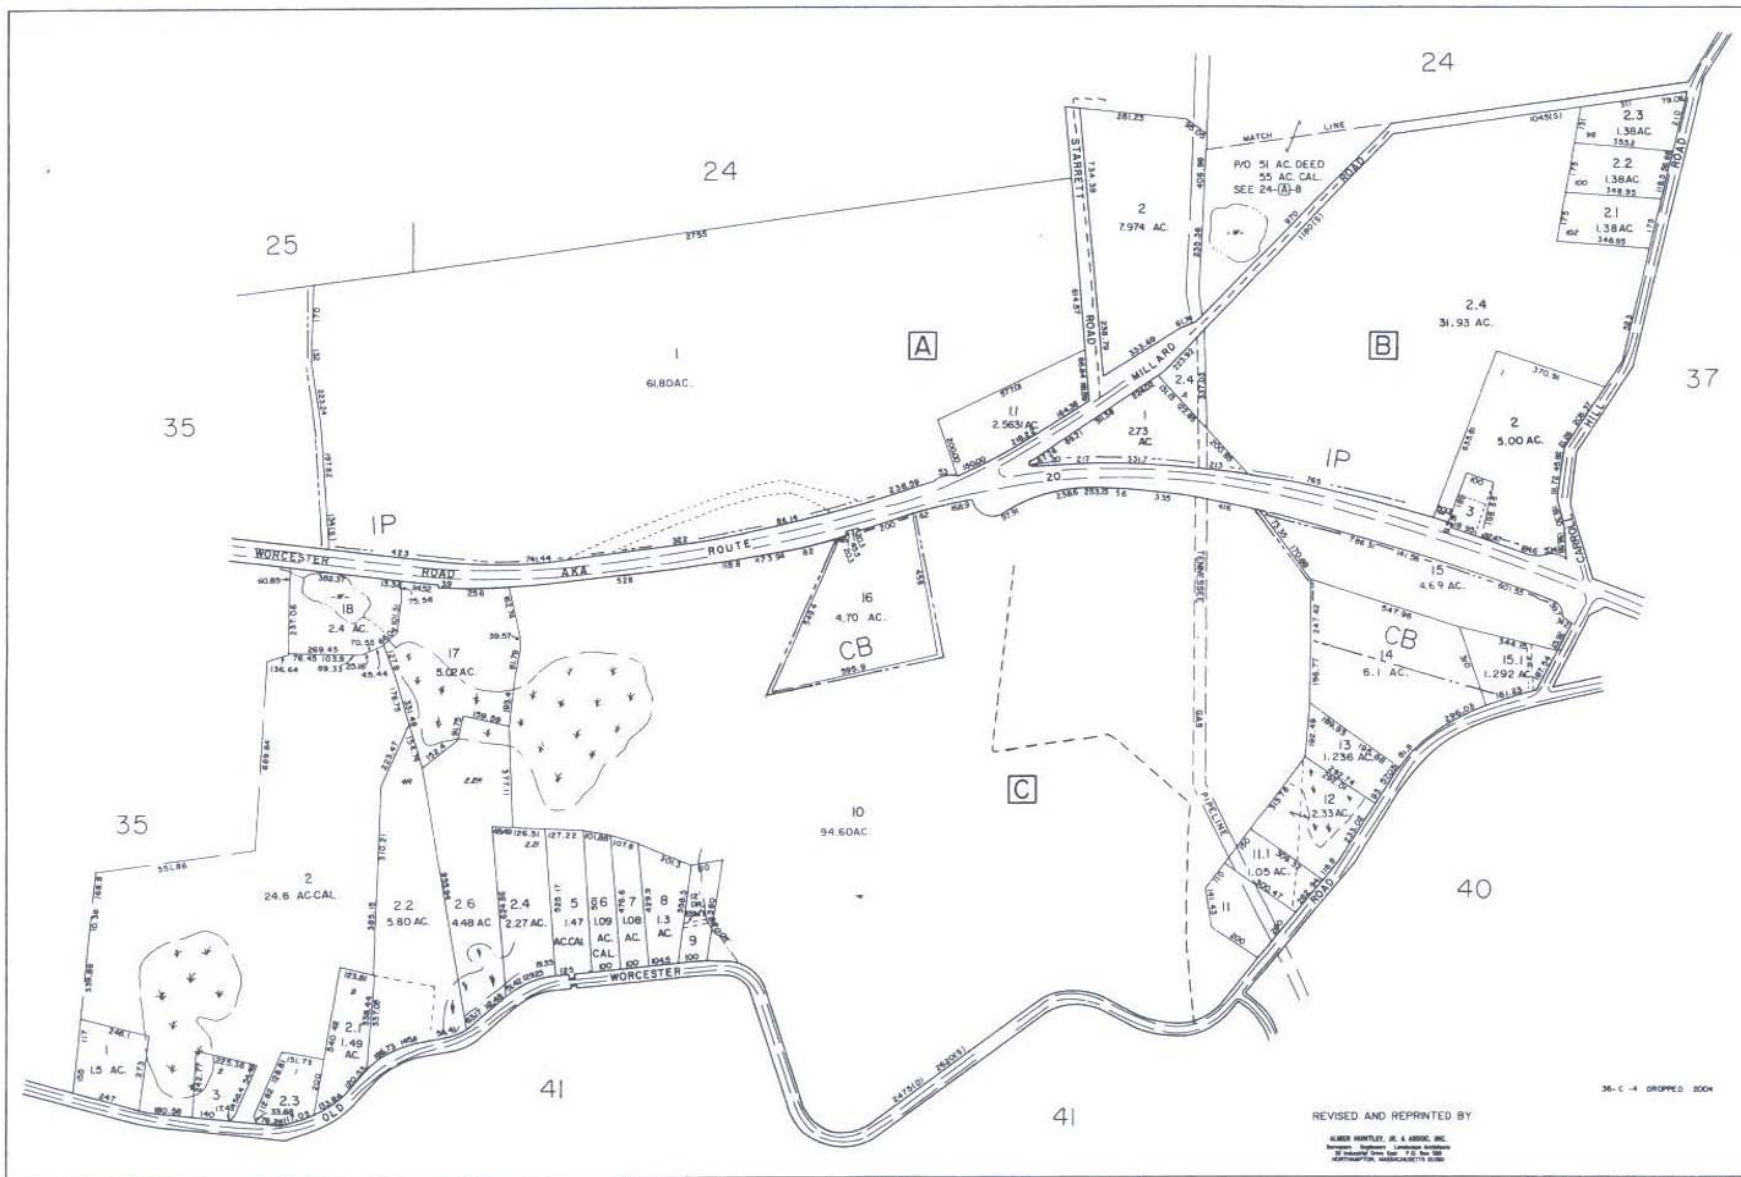

36-C -4 DROPPED 2004

REVISED AND REPRINTED BY

ALBERT HUNTLEY, JR. & ASSOC. INC.
Surveyors Engineers Landscape Architects
50 Industrial Drive East P.O. Box 559
NORTHAMPTON, MASSACHUSETTS 01060

FOR TAX PURPOSES ONLY

NOT TO BE USED FOR CONVEYANCE

PREPARED BY

GENERAL MAPPING INC.

Tuscaloosa Pa. 15667

LEGEND

PROPERTY LINE	STREAMS
GENERAL LOT LINE	PARCEL NUMBER
EDGE OF PAVEMENT OR ROADWAY	SCALED DIMENSION
BUILDINGS	CROSS REFERENCE NUMBER
BREAK LINE-MAP	CROSS LOT NUMBER
TOWN LINE	BLOCK LETTER

REVISIONS

1	GENERAL MAPPING INC. 12-26-79	9	KARTOGRAPHIC ASSOCIATES, INC. 12-83 THRU 1-90	17	
2	GENERAL MAPPING INC. 12-31-79	10		18	
3	GENERAL MAPPING INC. 12-3-77	11	HUNTLEY ASSOCIATES, INC. 12-3-92	19	
4	GENERAL MAPPING INC. 12-31-78	12	HUNTLEY ASSOCIATES, INC. 12-3-93	20	
5	GENERAL MAPPING INC. 12-31-79	13	JALBERT ENGINEERING 5/07	21	
6	GENERAL MAPPING INC. 12-31-80	14		22	

TOWN OF CHARLTON

BOARD OF ASSESSORS

CHARLTON, MASS.

Zoning information on this map is for general reference only. For the legally-adopted Town of Charlton Zoning Map, see

MAP NO. 36

DATE, AERIAL PHOTOGRAPHY: 4-7-73

DATE,