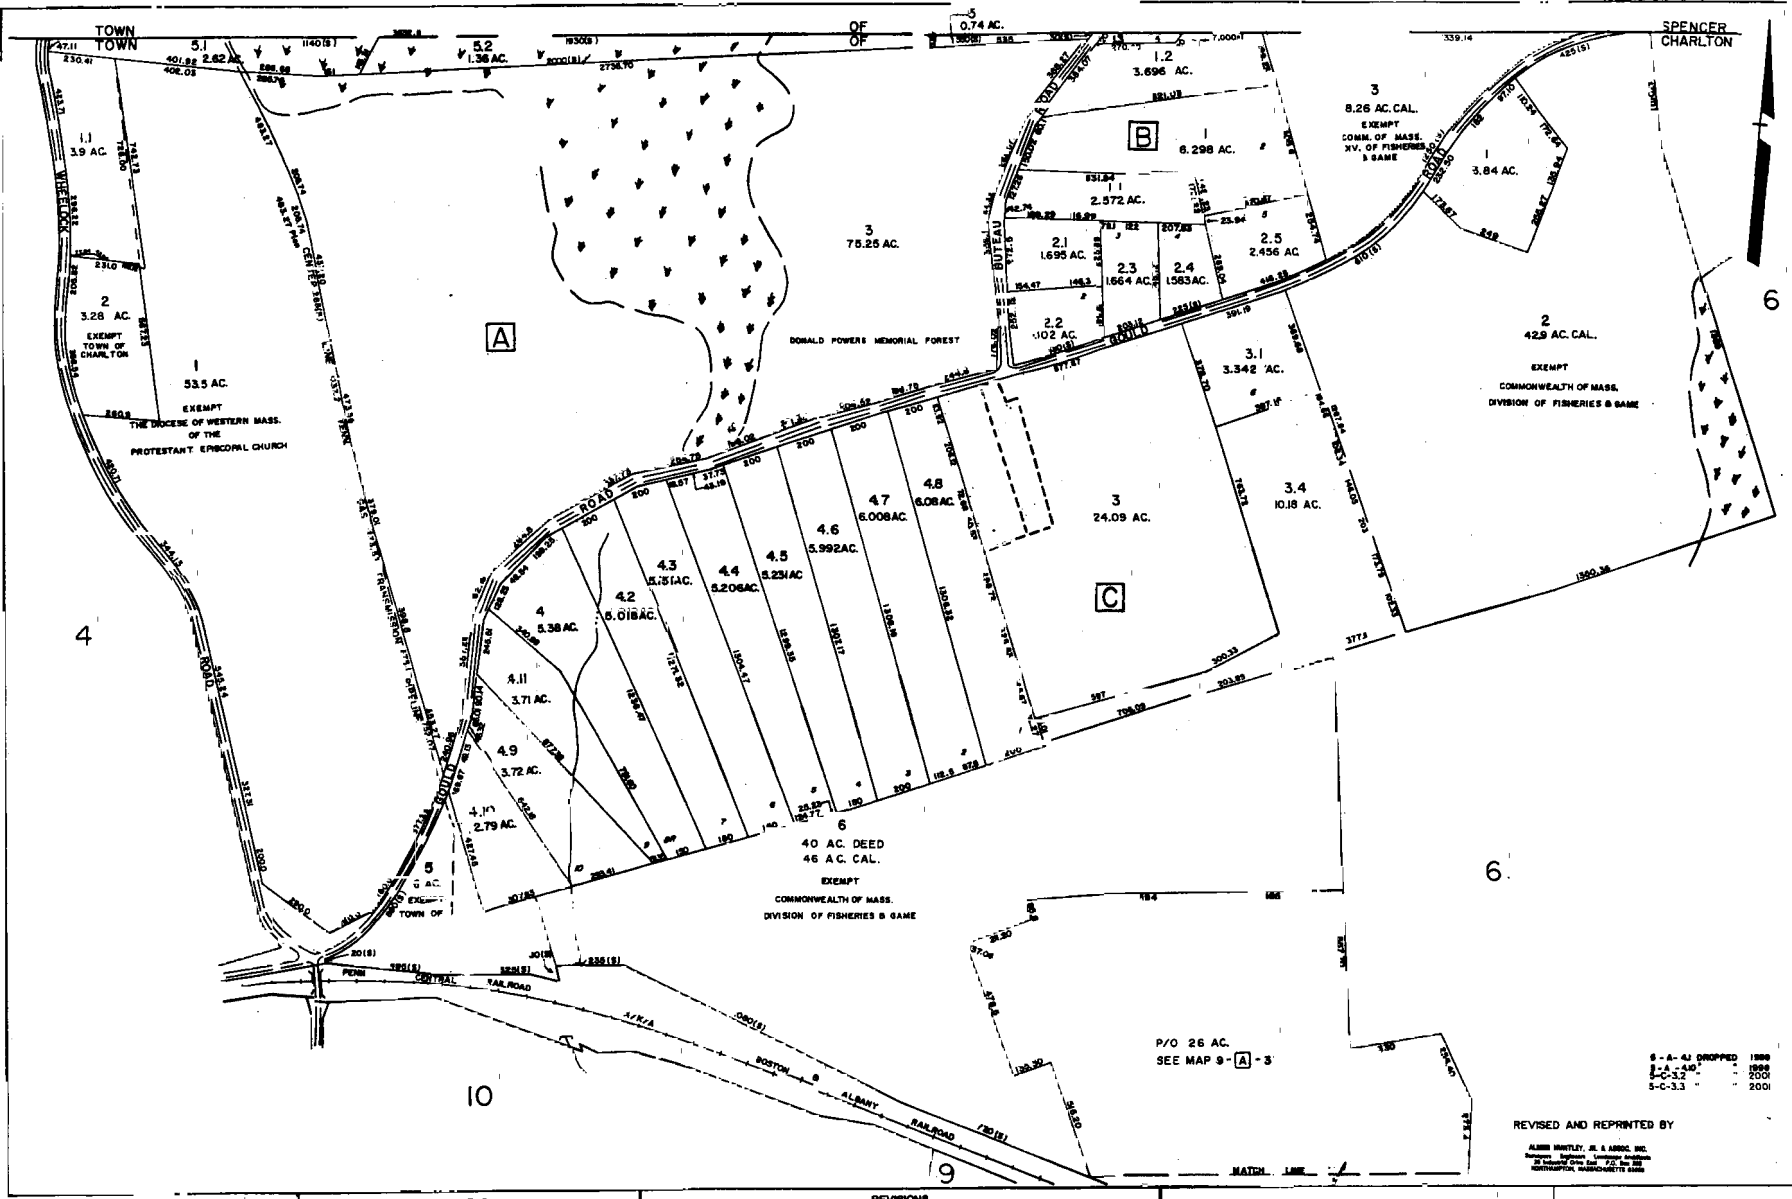

FOR TAX PURPOSES ONLY

NOT TO BE USED FOR CONVEYANCE

PREPARED BY

GENERAL MAPPING INC.

Tredyffrin, Pa. 19087

LEGEND

PROPERTY LINE	PARCEL DIVIDER
PROVISIONAL LOT LINE	EXISTING DIMENSION
EDGE OF PAVEMENT OR BRIDGE	BENCH MARK MARKER
RAILROAD	BENCH LOT MARKER
EDGE OF WATER	PLANE LOT POINT
TOWN LINE	
VICINITY LINE	

REVISIONS

1	GENERAL MAPPING INC. 12-31-75	9	CARTOGRAPHIC ASSOCIATES, INC.	17	
2	GENERAL MAPPING INC. 12-31-76	10	10-68 THRU 1-69	18	
3	GENERAL MAPPING INC. 12-31-77	11	HANTLEY ASSOCIATES, INC. 12-31-98	19	
4	GENERAL MAPPING INC. 12-31-78	12	JALBERT ENGINEERING 2 10/6	20	
5	GENERAL MAPPING INC. 12-31-79	13		21	
6	GENERAL MAPPING INC. 12-31-80	14		22	
7	GENERAL MAPPING INC. 12-31-81	15		23	
8	GENERAL MAPPING INC. 12-31-82	16		24	

TOWN OF CHARLTON

BOARD OF ASSESSORS

CHARLTON, MASS.

MAP NO. 5

DATE, AERIAL PHOTOGRAPHY: 4-7-75 DATE, MAP: 7-31-76

PHOTO NO.: 2-08 & 3-03 SCALE: 1" = 200'