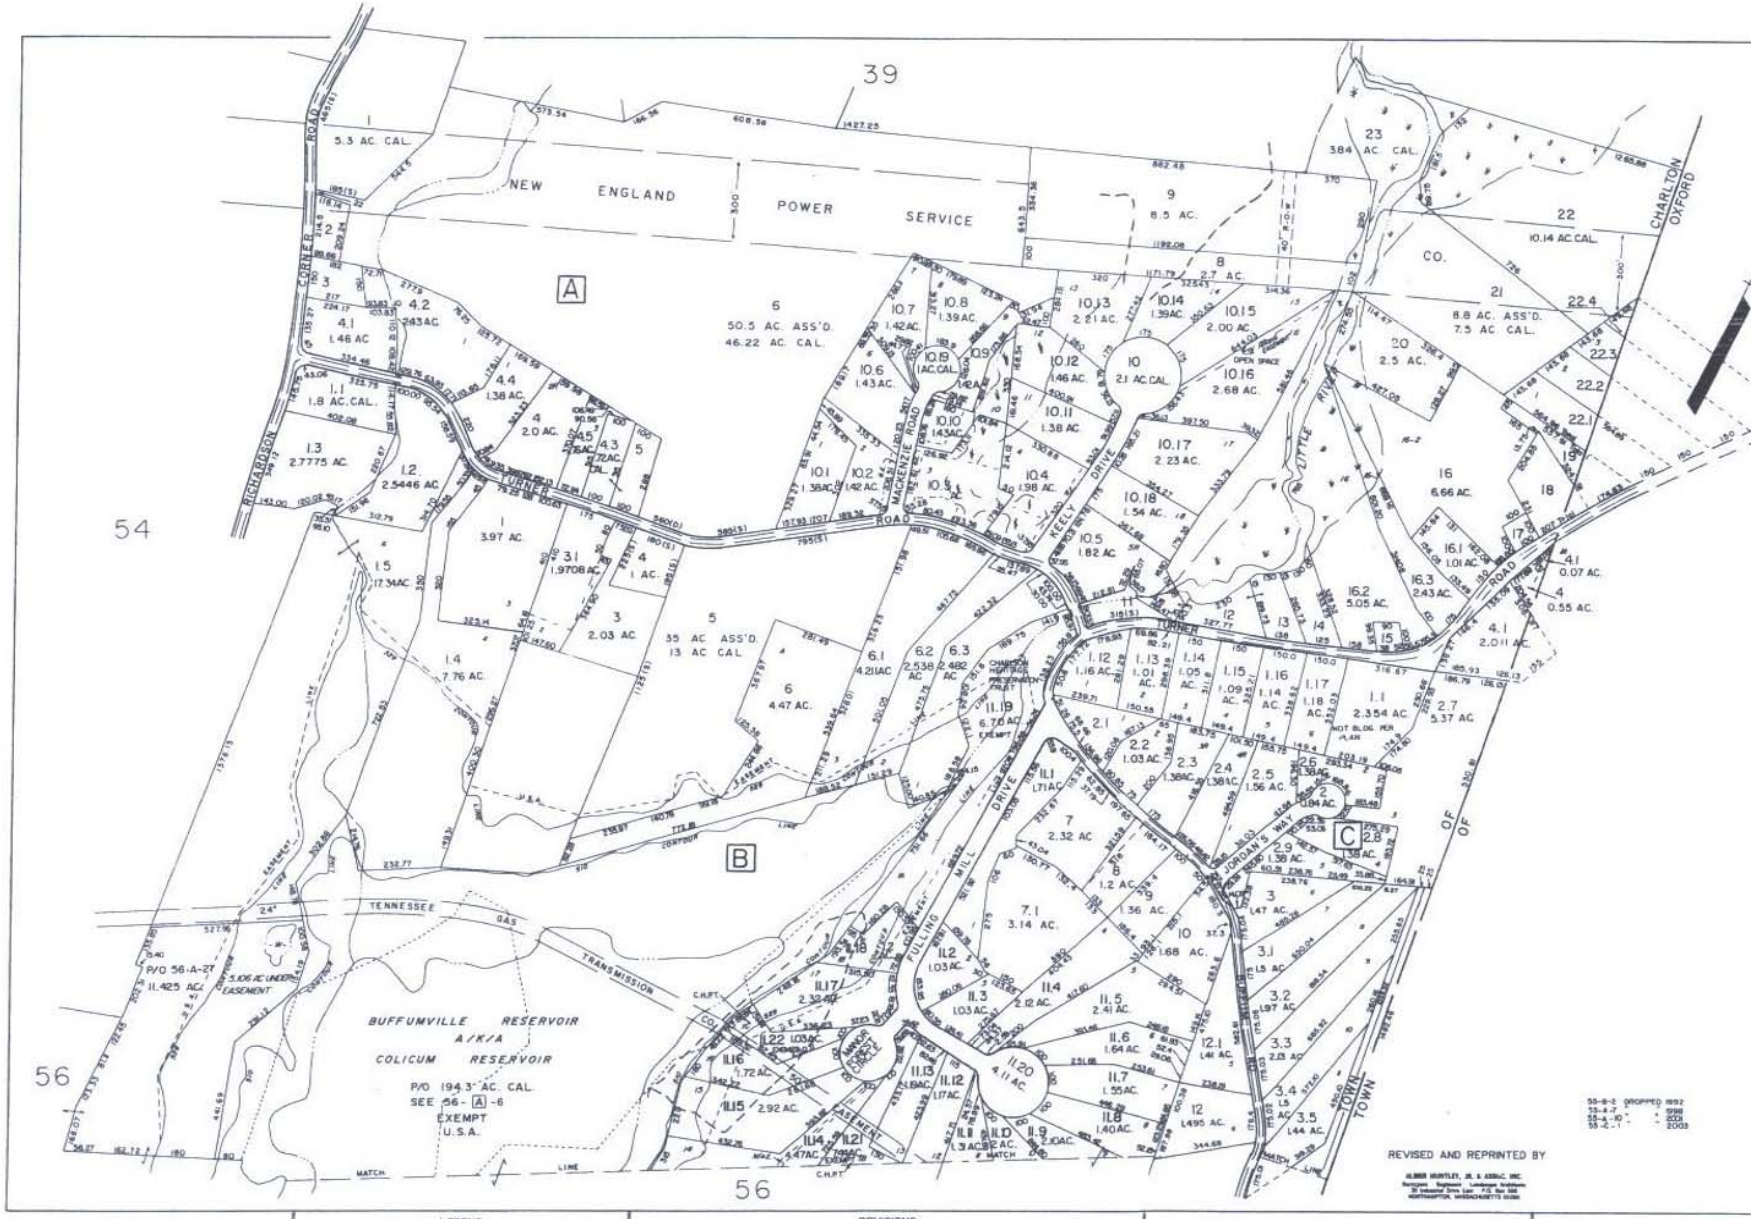

FOR TAX PURPOSES ONLY

NOT TO BE USED FOR CONVEYANCE

PREPARED BY

GENERAL MAPPING INC.

Tewksbury, Pa. 15687

LEGEND

PROPERTY LINE		STREAM	
ORIGINAL LOT LINE		PLANNED BUILDING	
LINE OF TRAVERSE OR SEGMENT		SCALED DIMENSION	
BUILDING		BOOK BLOCK NUMBER	
RIGHT-OF-WAY		BOOK LOT NUMBER	
TOWN LINE		BLOCK LETTER	

REVISIONS

1	GENERAL MAPPING INC. 12-31-75	9	GENERAL MAPPING INC. 12-31-82	17	
2	GENERAL MAPPING INC. 12-31-76	10	CARTOGRAPHIC ASSOCIATES, INC.	18	
3	GENERAL MAPPING INC. 12-31-77	11	12-83 THRU 1-92	19	
4	GENERAL MAPPING INC. 12-31-78	12	HUNTLEY ASSOCIATES, INC. 12-31-92	20	
5	GENERAL MAPPING INC. 12-31-79	13	HUNTLEY ASSOCIATES, INC. 12-31-93	21	
6	GENERAL MAPPING INC. 12-31-80	14	HUNTLEY ASSOCIATES, INC. 6-12-95	22	

TOWN OF CHARLTON

BOARD OF ASSESSORS

CHARLTON, MASS.

MAP NO. 55

DATE, AERIAL PHOTOGRAPHY 4-7-73

DATE, W