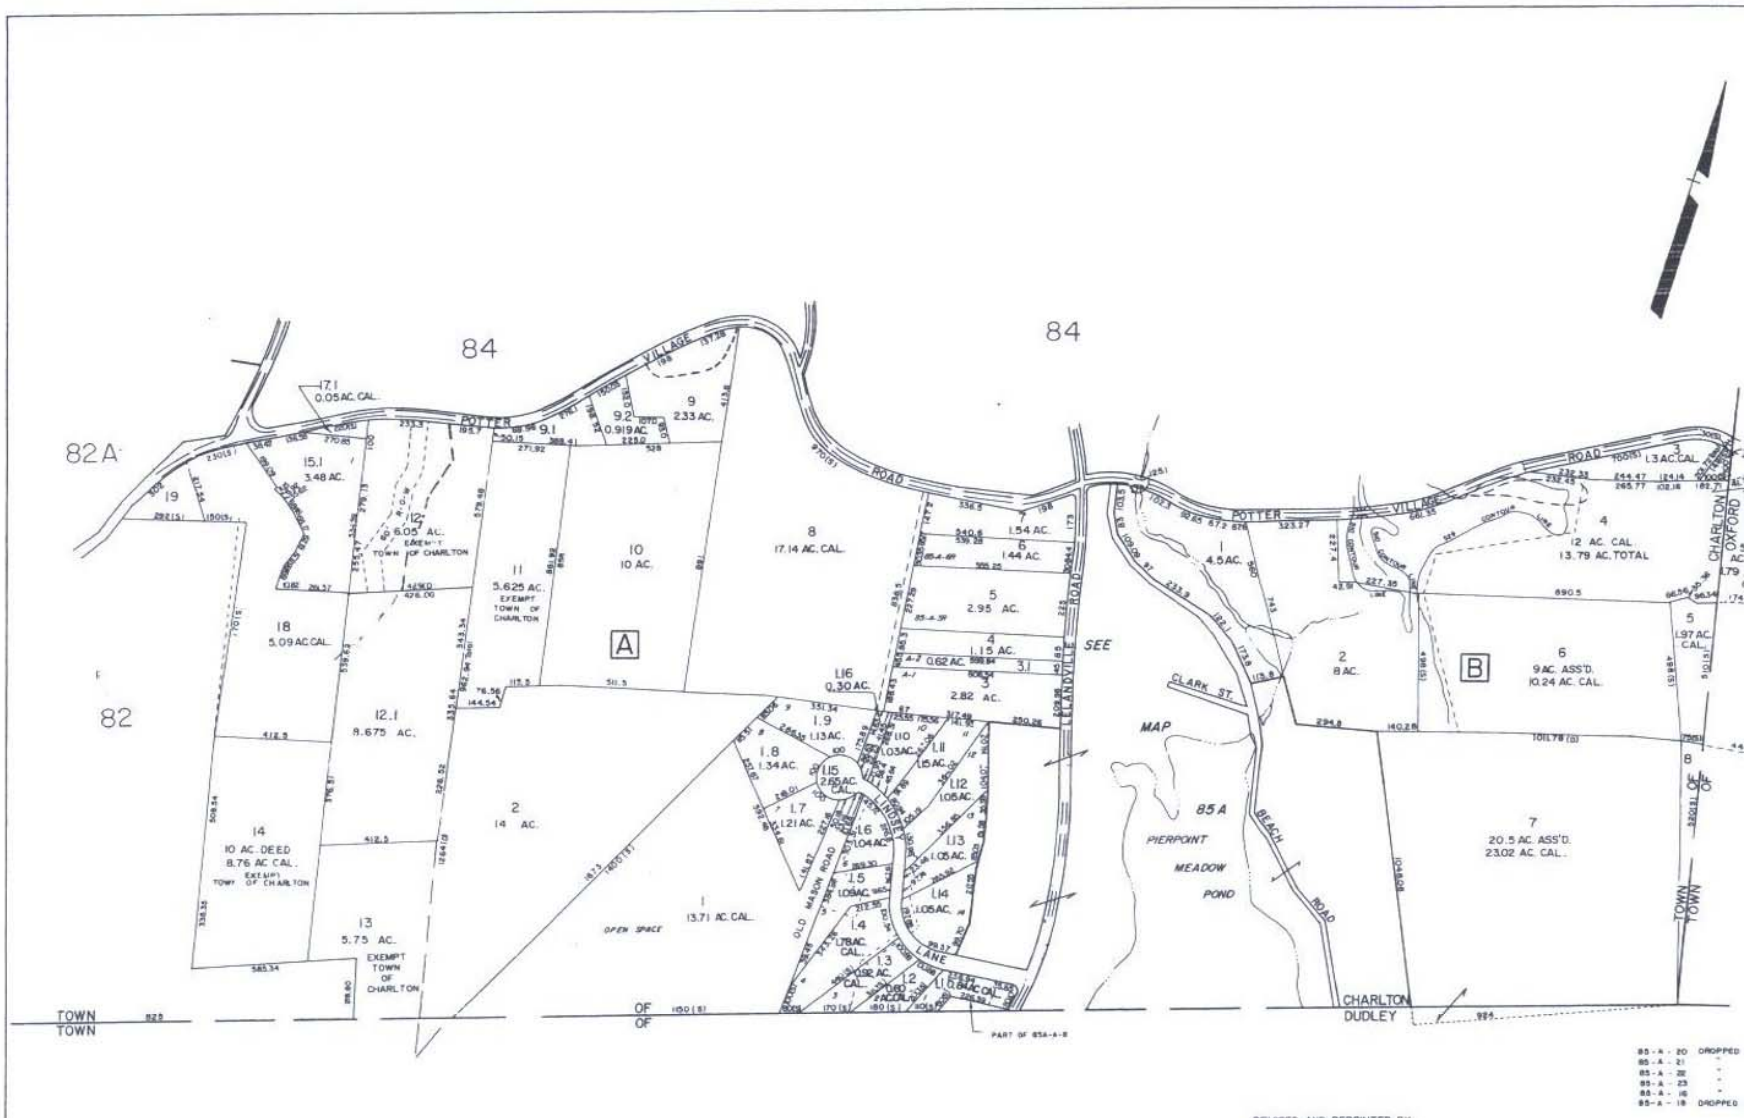

85-A-20 DROPPED
85-A-21 "
85-A-22 "
85-A-23 "
85-A-16 "
85-A-18 DROPPED

REVISED AND REPRINTED BY

ALBERT HUNTLEY, JR. & ASSOC. INC.
Surveyors Engineers Landscape Architects
10 Industrial Drive East P.O. Box 180
NORTHAMPTON, MASSACHUSETTS 01060

FOR TAX PURPOSES ONLY

NOT TO BE USED FOR CONVEYANCE

PREPARED BY

GENERAL MAPPING INC.

Kingsville, Ohio 44057

LEGEND

PROPERTY LINE
GENERAL LOT LINE
LINE OF EASEMENT OR RESERVE
BUILDINGS
SHORT-CUT WAY
TOWN LINE
STREAM
PLACED BENCH MARK
SCALED DIMENSION
FIRE ALARM MARKER
FIRE LOT NUMBER
ALARM LETTER

REVISIONS

1	GENERAL MAPPING INC. 12-31-75	9	CARTOGRAPHIC ASSOCIATES, INC. 12-83 THRU 1-82	17	
2	GENERAL MAPPING INC. 12-31-76	10		18	
3	GENERAL MAPPING INC. 12-31-77	11	HUNTLEY ASSOCIATES, INC. 12-31-82	19	
4	GENERAL MAPPING INC. 12-31-78	12	HUNTLEY ASSOCIATES, INC. 12-31-83	20	
5	GENERAL MAPPING INC. 12-31-79	13	JALBERT ENGINEERING 5/07	21	
6	GENERAL MAPPING INC. 12-31-80	14		22	
				23	

TOWN OF CHARLTON

BOARD OF ASSESSORS

CHARLTON MASS

MAP NO. 85

DATE, AERIAL PHOTOGRAPHY: 4-7-73

DATE