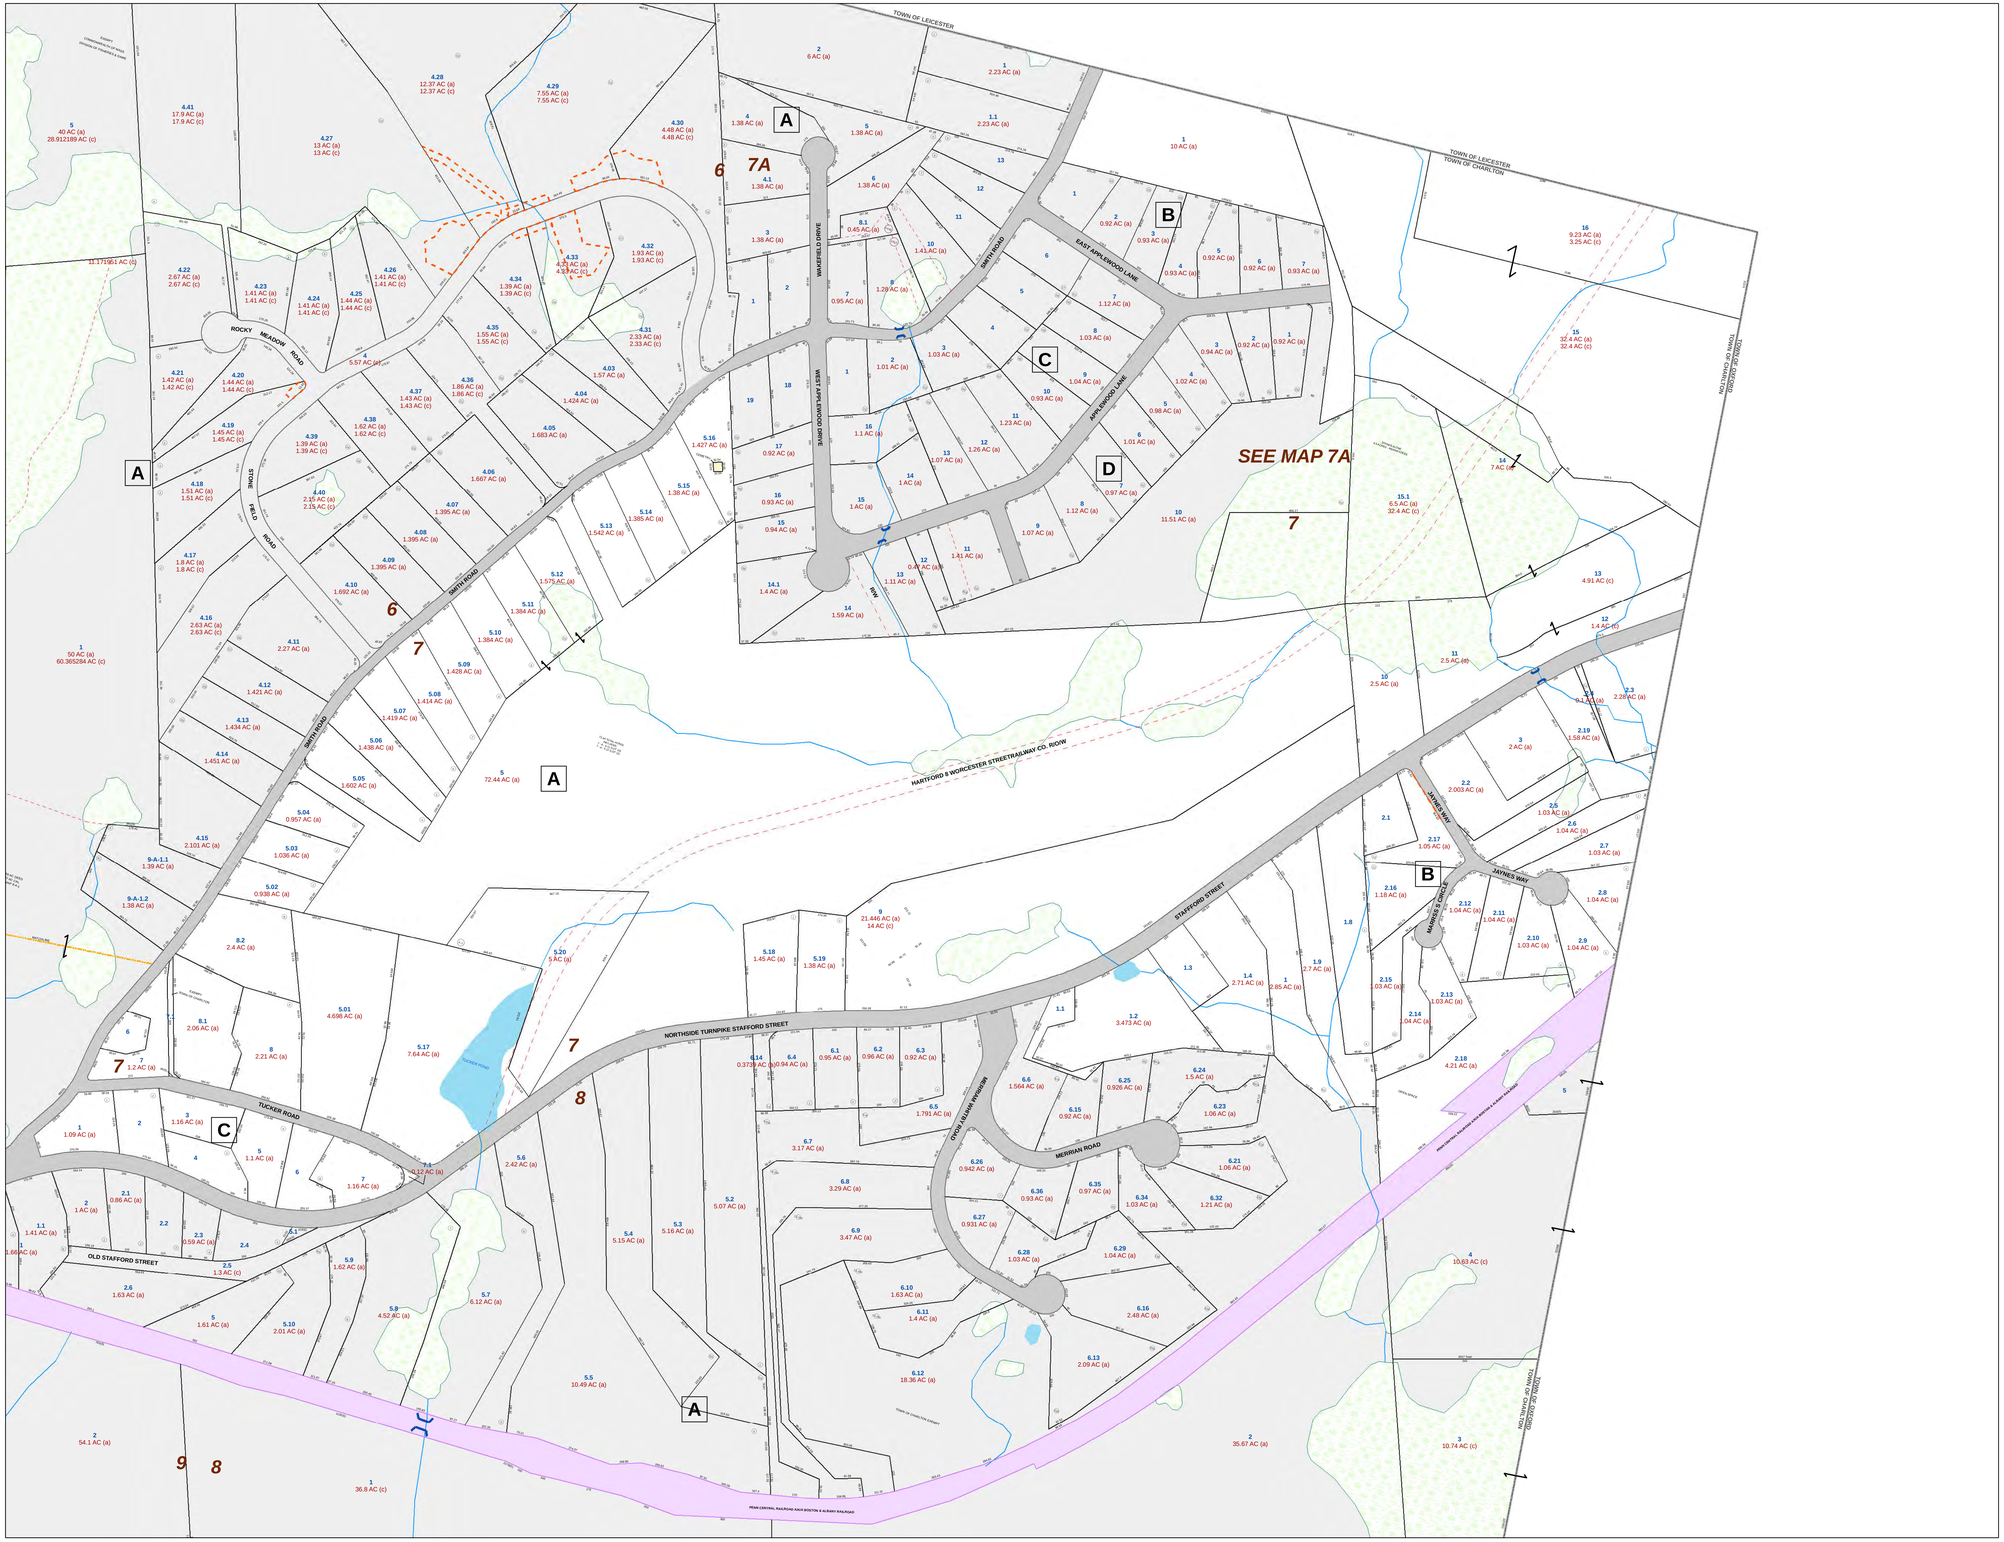

Town of Charlton

Board of Assessors

Charlton, Mass.

Parcel
Rail Road
Road
Township Line
Water
Former Parcel
Former Road
Former Paper Street
Dashed Township Line
Road Centerline
Road Edge
Easements
Bridge
Unknown
Streams
Fee
Public Right-of-Way
Railroad Right-of-Way
Water
Unknown
Traffic Isle
Wetlands
Water

100 0 100 200 Feet

1 inch = 200 feet

For Tax Purposes Only
Not To Be Used For Conveyance

Wetlands taken from MassGIS DEP Wetlands layer, June 2006.

PARCEL HISTORY	
PARCEL ID	DROPPED

Updated By:

CMRPC
Central Massachusetts Regional Planning Commission

2 Washington Sq., Union Station
Worcester, MA 01604
508-756-7717

J a n .
2 0 1 1

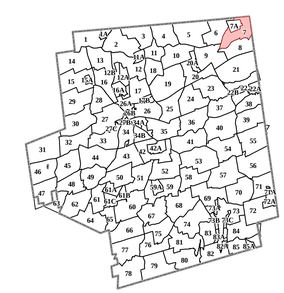

Map No: 7

Edited 5/31/11 — Path: H:\Projects\O_Charlton_GIS\Deliverable_TaxMaps.mxd